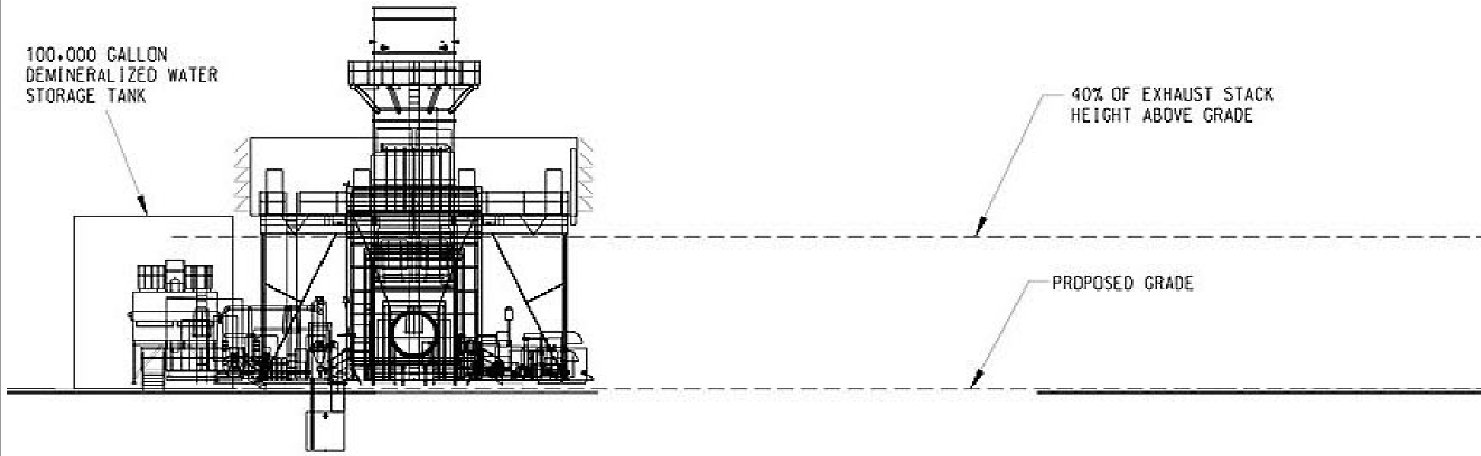

FRONT ELEVATION

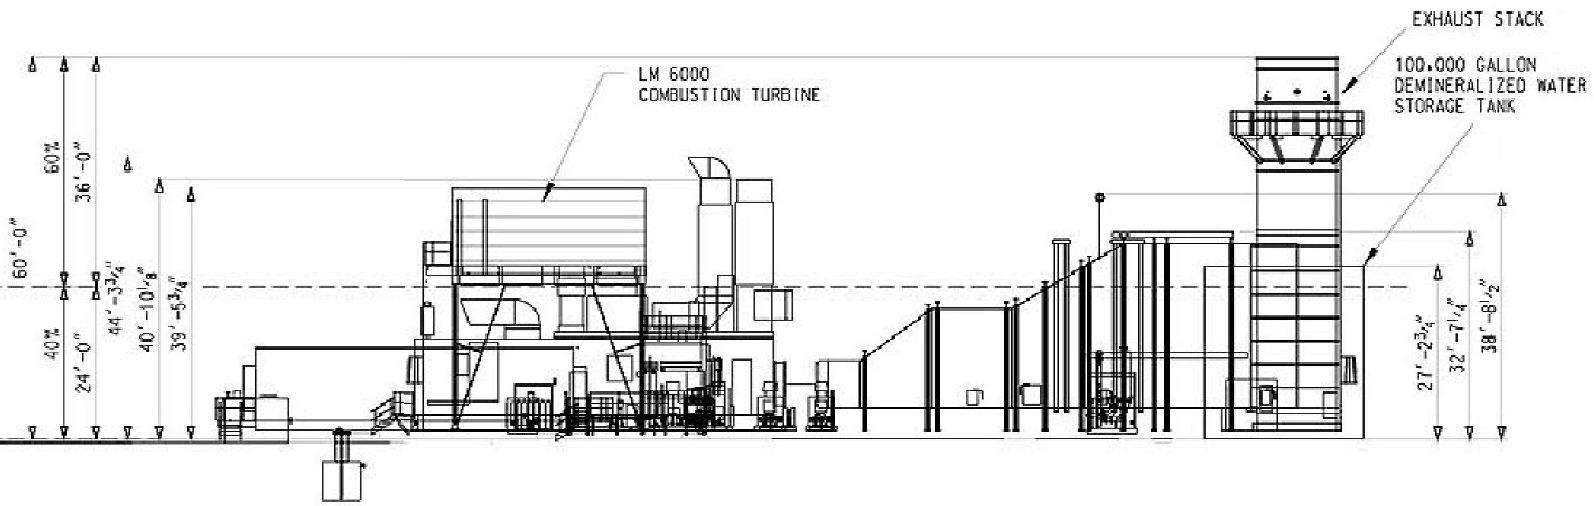

RIGHT ELEVATION

SOURCE: WASHINGTON GROUP INTERNATIONAL

SITE ELEVATIONS
LARKSPUR 3

URS	15 0 15 30 Feet SCALE: 1"= 30'	CHECKED BY: MS	DATE: 03-26-07	FIG. NO: 2-3
		PM: AL	PROJ. NO: 27657003.00200	

X:\27657003\Larkspur Elevations.dwg Mar 27, 2007 - 10:27am