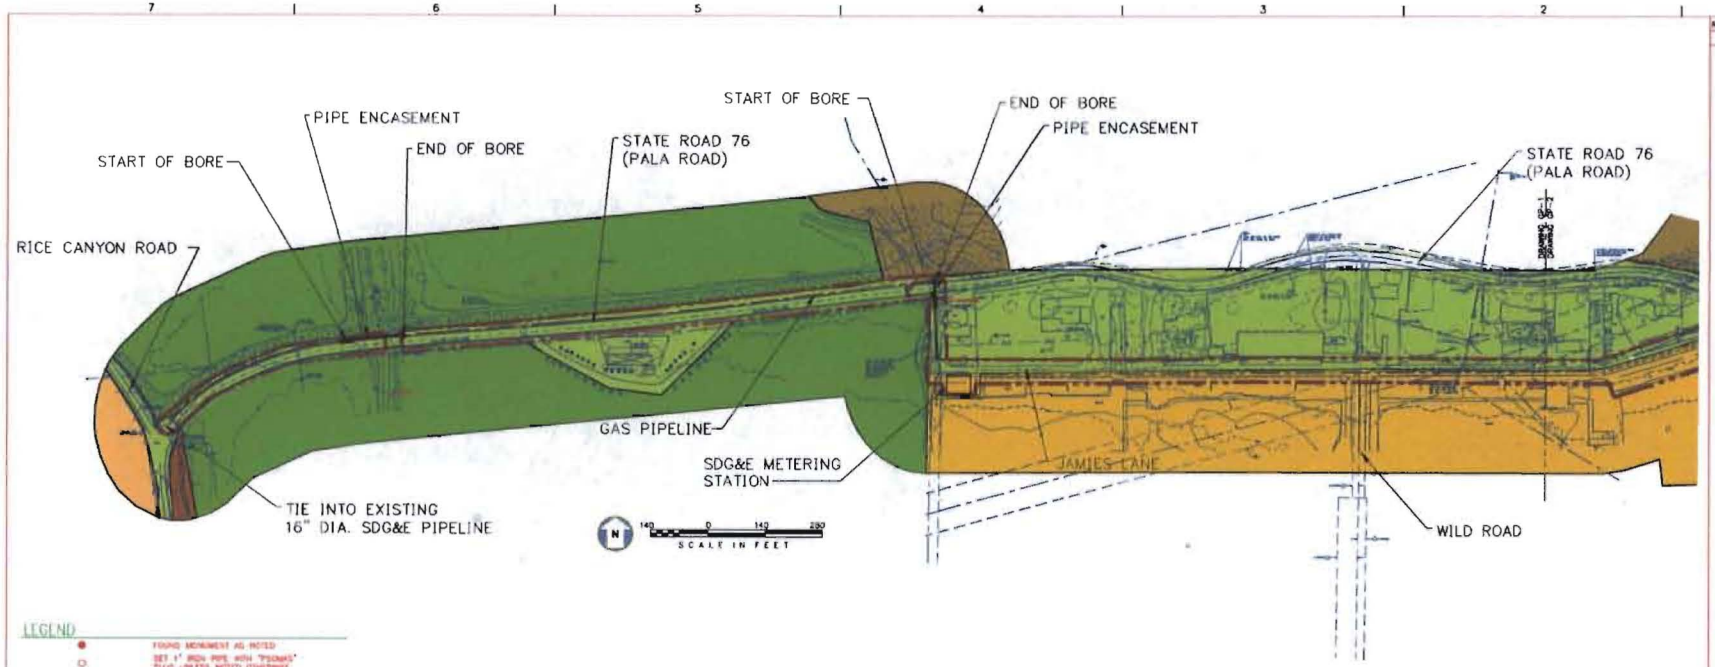

LEGEND

- FOUND MONUMENT AS NOTED
- SET 1" IRON PIPE WITH "PSOMAS" PLUG UNLESS NOTED OTHERWISE
- PROPERTY LINE
- 600 EXISTING CONTOUR
- PROPOSED GAS LINE
- PROPOSED UNDERGROUND ELECTRICAL
- EXISTING ELECTRIC LINE
- EXISTING TELEPHONE (COMMUNICATIONS) LINE
- PROPOSED RCP STORMWATER PIPE
- EXISTING T&G LINE
- EXISTING FENCE
- EXISTING ROAD
- PROPOSED FENCE
- PARCEL LINE
- DRAINAGE PATH (FLOWLINE)
- EXISTING ORCHARD LINE
- GAS PIPE CENTERLINE
- AGRICULTURE
- DIEGAN COASTAL SAGE SCRUB
- DISTURBED
- NON NATIVE GRASSLAND
- OPEN COAST LIVE OAK WOODLAND
- ORCHARD
- SOUTHERN COTTONWOOD WILLOW RIPARIAN FOREST
- SOUTHERN RIPARIAN FOREST
- URBAN DEVELOPED
- LIMIT OF DISTURBANCE

DOCKET
08-AFC-4
DATE SEP 29 2008
RECD. SEP 29 2008

REV.	DATE	DESCRIPTION	DWN	CHK
0	9-1-08	ISSUED FOR HLP	BGC	JPL

Sealed Only When Signed in Blue Ink

Sega

Engineers – Architects – Technicians
Design – Construction – Field Service

16041 Foster
P.O. Box 1000
Stilwell, Kansas 66085-1000

ORANGE GROVE ENERGY L.P.
Schaumburg, IL

ORANGE GROVE POWER PLANT

VEGETATION IMPACT MAP

DESIGN BY: J. LANGEL	CHECKED BY: J. LANGEL
DRAWN BY: B. GASPERS	DATE: 7-3-08
CLIENT I.D. ICC00101	SEGA PROJECT NO. 07-098

CADD FILE NAME: 07098-GP-C800.dwg

DRAWING NO. GP-1 REV. 0

N:\2007\07098\dwgs\ce\07098-GP-C800.dwg

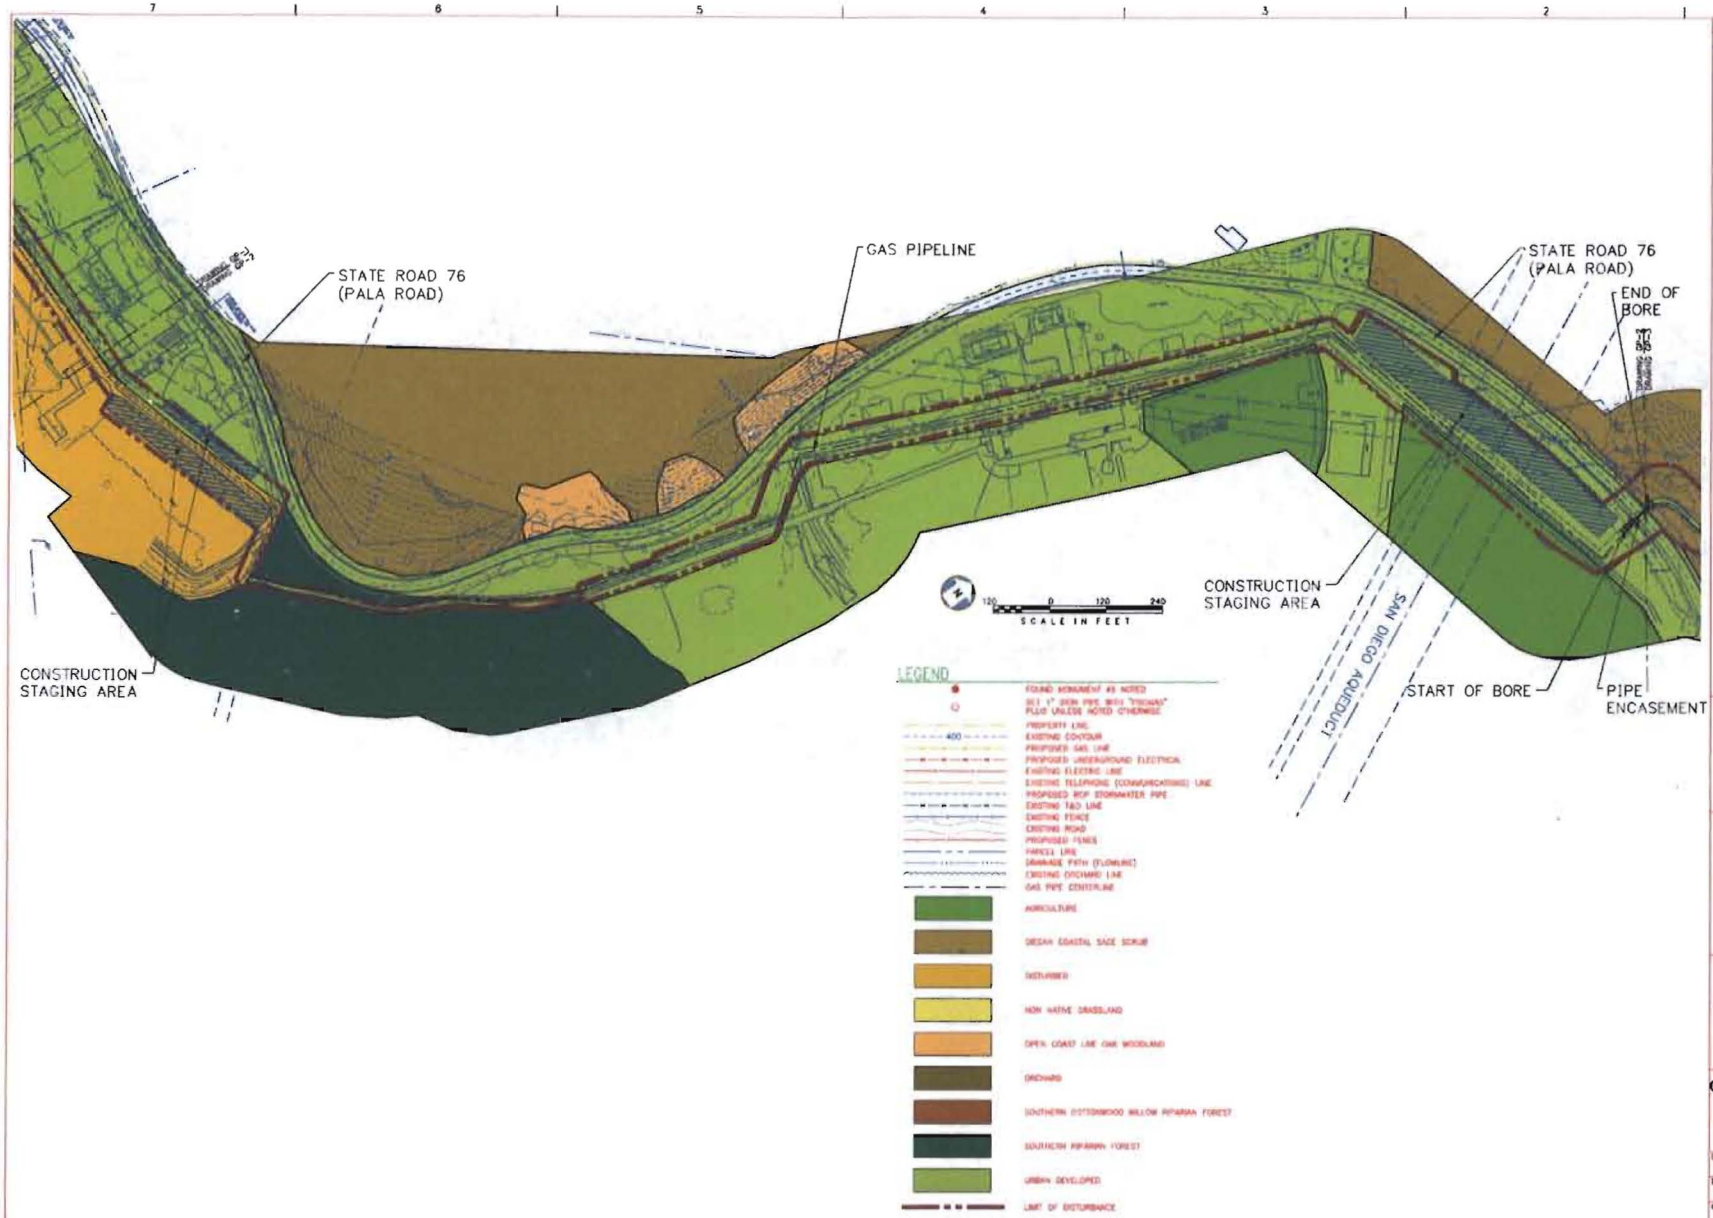

REV.	DATE	DESCRIPTION	DWN	CHK
0	8-1-08	ISSUED FOR HLP	BGG	JPL

Sealed Only When Signed in Blue Ink

Sega

Engineers – Architects – Technicians
Design – Construction – Field Service

16041 Foster
P.O. Box 1000
Stilwell, Kansas 66085-1000

ORANGE GROVE ENERGY L.P.
Schaumburg, IL

ORANGE GROVE POWER PLANT

VEGETATION IMPACT MAP

DESIGN BY: J. LANGEL	CHECKED BY: J. LANGEL
DRAWN BY: B. GASPERS	DATE: 7-3-08
CLIENT I.D.: 1CCD0101	SEGA PROJECT NO.: 07-098

CADD FILE NAME: 07098-GP-C801.dwg

DRAWING NO. GP-2 REV. 0

N:\2007\07098\dwgs\cs\07098-GP-C801.dwg

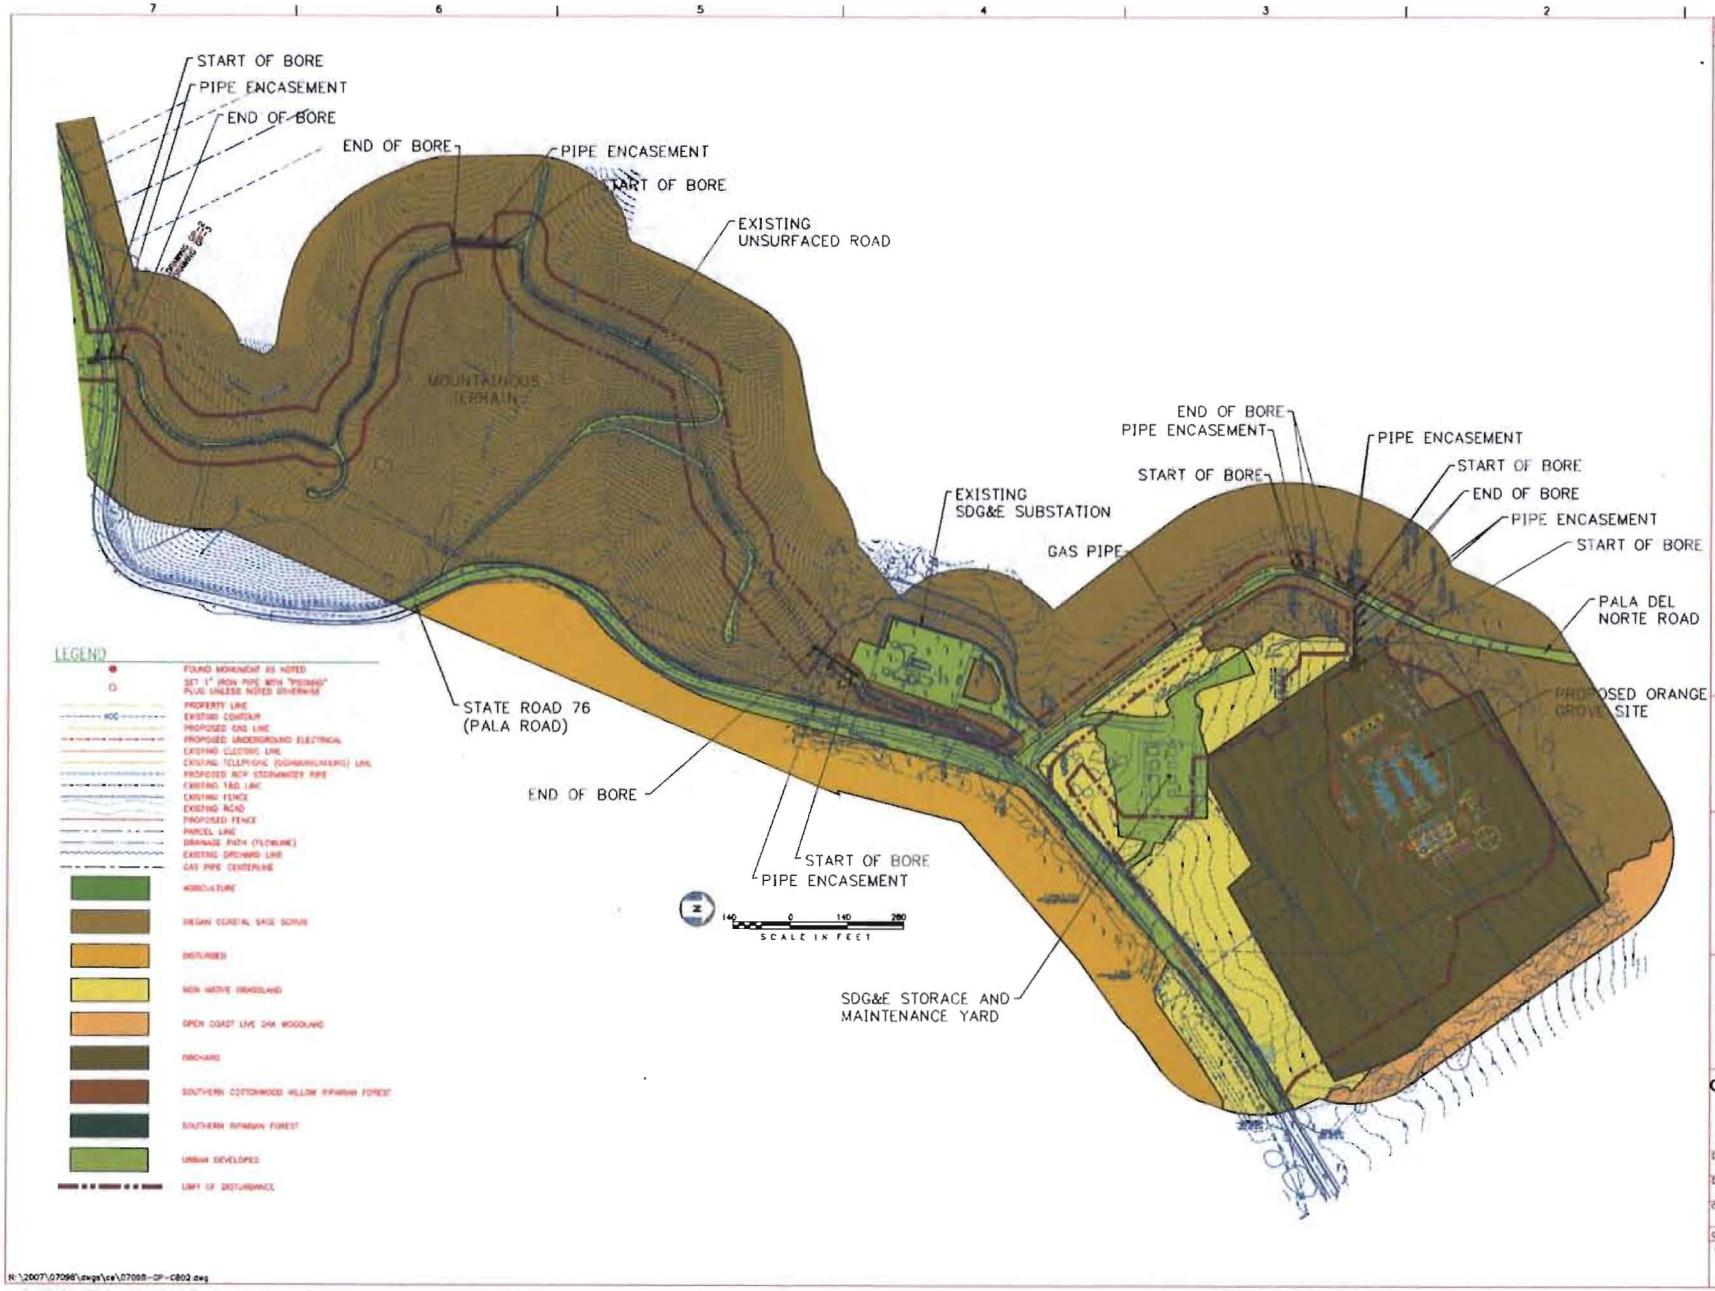

REV.	DATE	DESCRIPTION	DWN	CHK
0	9-1-08	ISSUED FOR HLP	BGG	JPL

Sealed Only When Signed in Blue Ink

Sega

Engineers – Architects – Technicians
Design – Construction – Field Service

16041 Foster
P.O. Box 1000
Stilwell, Kansas 66085-1000

ORANGE GROVE ENERGY L.P.
Schaumburg, IL

ORANGE GROVE POWER PLANT

VEGETATION IMPACT MAP

DESIGN BY: J. LANGEL	CHECKED BY: J. LANGEL
DRAWN BY: B. GASPERS	DATE: 7-3-08
CLIENT I.D.: ICC00101	SEGA PROJECT NO.: 07-098

CADD FILE NAME: 07098-GP-C802.dwg

DRAWING NO.: GP-3 REV: 0

N:\2007\07098\dwgs\ce\07098-GP-C802.dwg