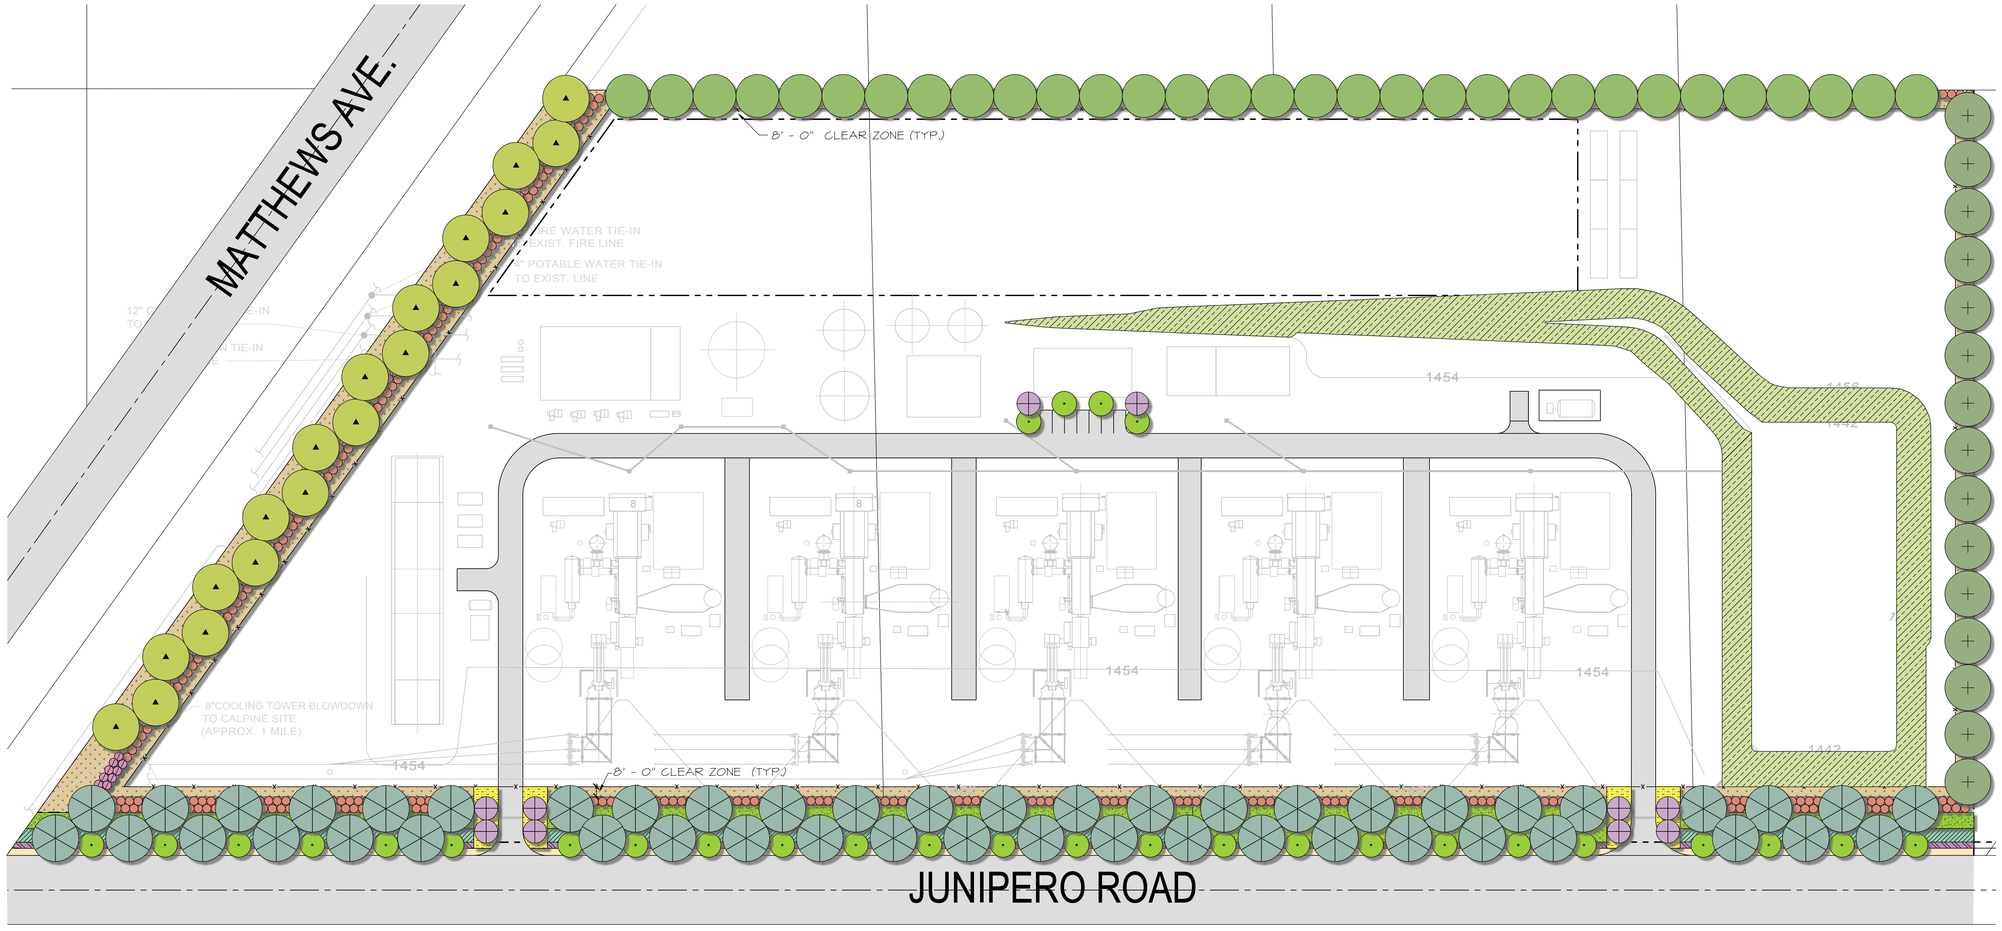

DOCKET
05-AFC-3

DATE	NOV 08 2006
RECD.	DEC 14 2006

PLANTING LEGEND

SYMBOL	BOTANICAL NAME	COMMON NAME	SIZE / SPACING	COMMENTS
TREES:				
	CEDRUS DEODARA	DEODAR CEDAR	24" BOX	STANDARD
	GREVILLEA ROBUSTA	SILK OAK	24" BOX	STANDARD
	EUCALYPTUS GLOBULUS	BLUE GUM	24" BOX	STANDARD
	PLATANUS ACERIFOLIA	LONDON PLANE TREE	24" BOX	STANDARD
	JACARANDA MIMOSIFOLIA	JACARANDA	36" BOX	STANDARD
	POPULUS 'NIGRA ITALICA'	LOMBARDY POPLAR	24" BOX	STANDARD

SYMBOL	BOTANICAL NAME	COMMON NAME	SIZE / SPACING	COMMENTS
SHRUBS:				
	HETEROMELES ARBUTIFOLIA	TOYON	5 GAL @ 7' O.C.	
	DODONAEA 'PURPUREA'	PURPLE HOP SEED BUSH	5 GAL @ 7' O.C.	
GROUNDCOVERS:				
	JUNIPERUS 'PFITZERANA COMPACTA'	NCN	1 GAL. @ 5' O.C.	
	LANTANA MONTEVIDENSIS	PURPLE LANTANA	1 GAL. @ 42" O.C.	
	LANTANA 'SUNBURST'	NCN	1 GAL. @ 36" O.C.	
	TURF - MARATHON II	NCN		

SYMBOL	NAME
HYDROSEED:	
	EROSION CONTROL MIX
NON LIVING GROUNDCOVERS:	
	2" LAYER BARK MULCH

SITE FEATURE LEGEND

— — — 6" X 6" CONCRETE MOW CURB

CONCEPTUAL LANDSCAPE MASTER PLAN

SUN VALLEY ENERGY PROJECT
EDISON MISSION ENERGY

NORTH

100' 80' 60' 40' 20' 0 50' 100'

SCALE: 1"=50'

IAN DAVIDSON LANDSCAPE ARCHITECT

3744 TENTH STREET, SUITE 200 RIVERSIDE, CALIFORNIA 92501 951-683-1283

COUNTY OF RIVERSIDE

IDLA

IAN DAVIDSON, LANDSCAPE ARCHITECTURE
3744 TENTH STREET
RIVERSIDE, CA 92501

951 683 1283 , FAX 951 683 4352
E-MAIL: IDAVIDSON@IDLAINC.COM
REGISTRATION NO. 2651

NOVEMBER, 2006