APPENDIX 1B

Parcel Map

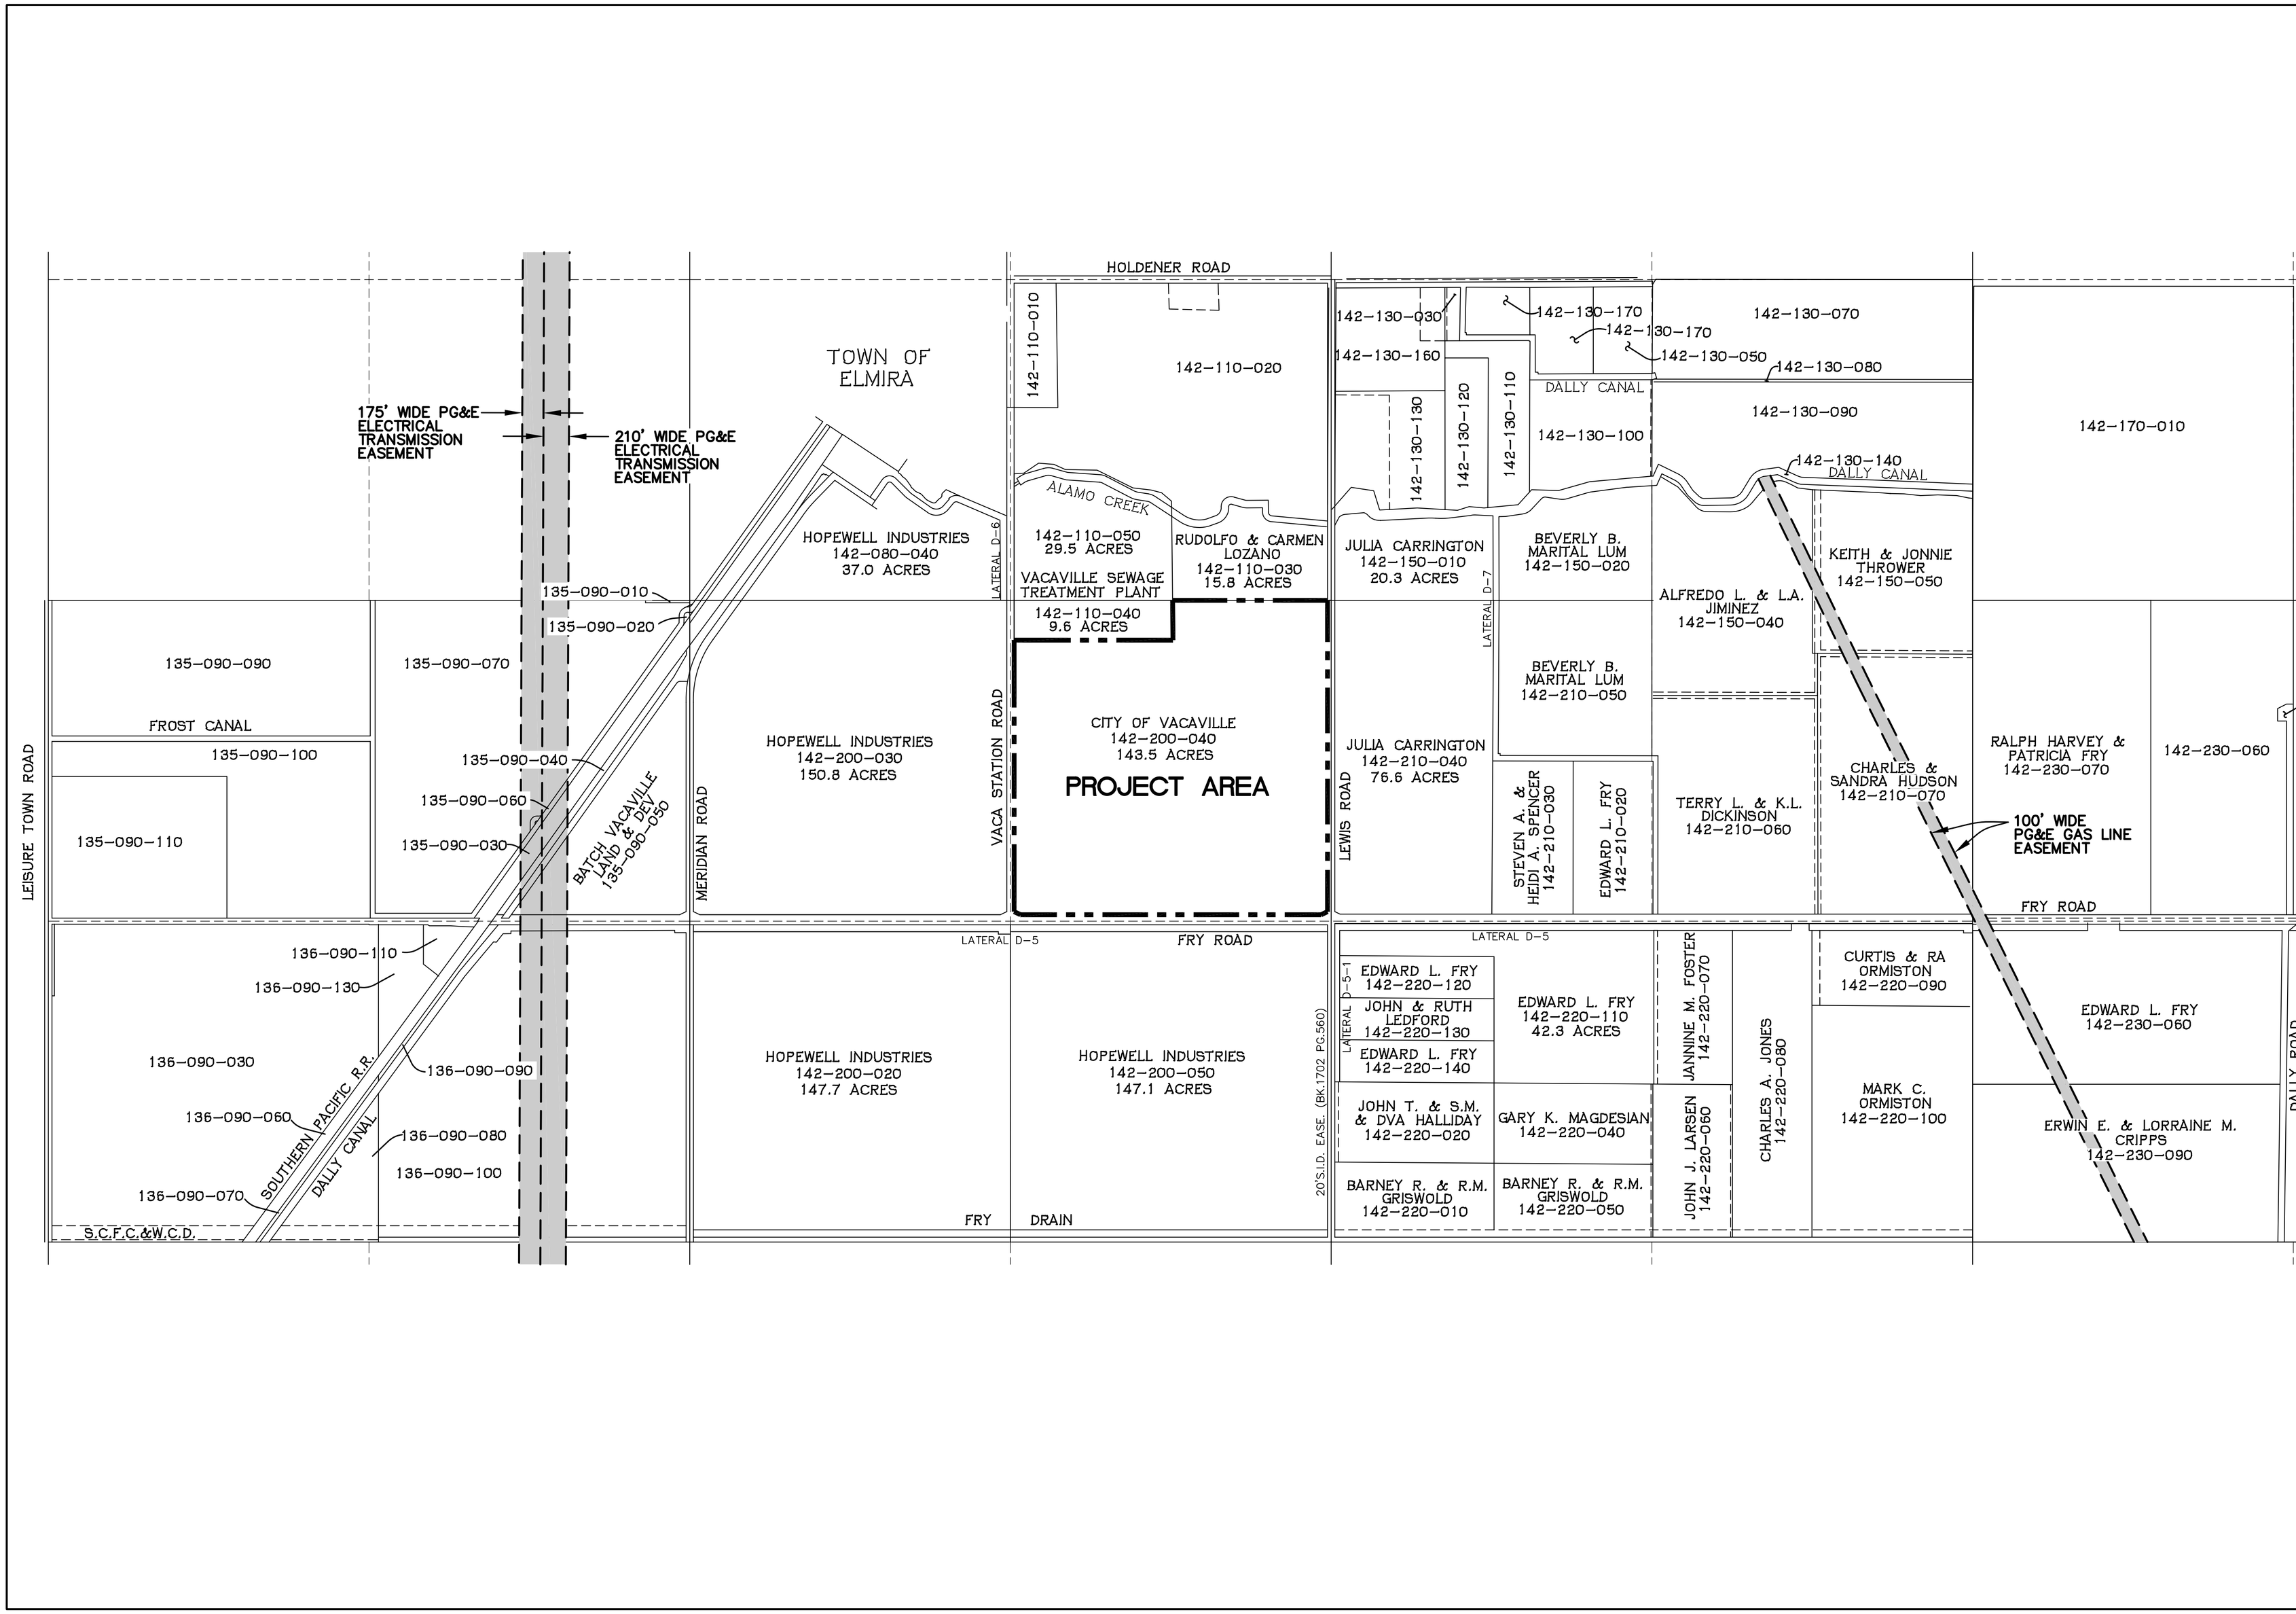

N

SCALE: 1"=600'

PHILLIPPI ENGINEERING
CIVIL ENGINEERING - LAND SURVEYING
425 MERCHANT STREET VACAVILLE, CA 95688
P.O.BOX 6556 VACAVILLE, CA 95696
OFFICE (707) 451-6556 FAX (707) 451-6555

DESIGNED BY: AL
DRAFTED BY: TH
CHECKED BY: AL

VACAVILLE POWER PLANT
VACAVILLE CALIFORNIA

ASSESSOR'S PARCEL AND OWNERSHIP EXHIBIT

REVISIONS:

NO.	DESCRIPTION	DATE

DRAWING FILE: 271120 ASSESSOR'S

ISSUE DATE: 01/08/08
PROJECT NO.: 271120
SHEET NO.: 1 OF 1