EASI FILE CORP IRVINE, CA HANGER EFH24

20163	PM
BK. 1 Pg. 63	1 of 6

SCALE: 1"= 400'

SHEET 1 OF 6 SHEETS

PARCEL MAP NO. 86

IN THE UNINCORPORATED TERRITORY OF THE COUNTY OF INYO, STATE OF CALIFORNIA

BEING A DIVISION OF PORTIONS OF SECTIONS 15, 16, 20, 21, 22, 23, 27 AND 28, TOWNSHIP 22 NORTH, RANGE 10 EAST, SAN BERNARDINO MERIDIAN

RECORDED
AT REQUEST OF OWNER
DATE JULY 2, 1974
12 MIN.
PAST 9:00 A.M.
DOCUMENT 2330
IN BOOK PM 1
AT PAGE 63
OF MAP RECORDS
INYO COUNTY, CALIF.
Fred Flowers
COUNTY RECORDER
BY Mary Lou Thomas DEPUTY

THIS MAP WAS PREPARED BY ME OR UNDER MY DIRECTION AND IS BASED UPON A FIELD SURVEY IN CONFORMANCE WITH THE REQUIREMENTS OF THE SUBDIVISION MAP ACT AT THE REQUEST OF ROLAND H. WILEY ON DECEMBER 29, 1973. I HEREBY CERTIFY THAT IT CONFORMS TO THE APPROVED TENTATIVE MAP AND THE CONDITIONS OF APPROVAL THEREOF; THAT ALL PROVISIONS OF APPLICABLE STATE LAW AND LOCAL ORDINANCES HAVE BEEN COMPLIED WITH.

Edward L. Gorton
EDWARD L. GORTON RCE 20930

This map has been examined this 1st day of July, 1974, for conformance with the requirements of Section 11575 of the Subdivision Map Act.
Signed Roger W. Gledden
County Surveyor

THE BEARING OF N 0°03'00"W BETWEEN THE SOUTH EAST CORNER OF SECTION 29 AND THE EAST QUARTER CORNER OF SECTION 29 AS SHOWN ON R.S.M.B. 7 PAGE 39 WAS USED AS THE BASIS OF BEARINGS FOR THIS MAP.

NOTES:

○ INDICATES 1" IRON PIPE WITH TAG SET 0.3' ABOVE GRADE EXCEPT AS NOTED

EASEMENTS TO BE RESERVED IN DEEDS

THE FOLLOWING ARE PRIVATE STREETS: AVENUE "A", AVENUE "B", QUARTZ STREET, TOPAZ STREET, SILVER STREET

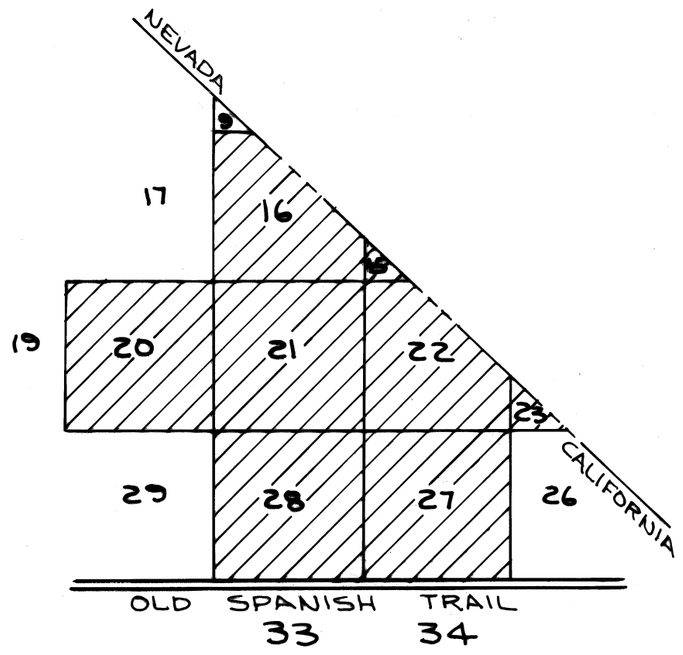

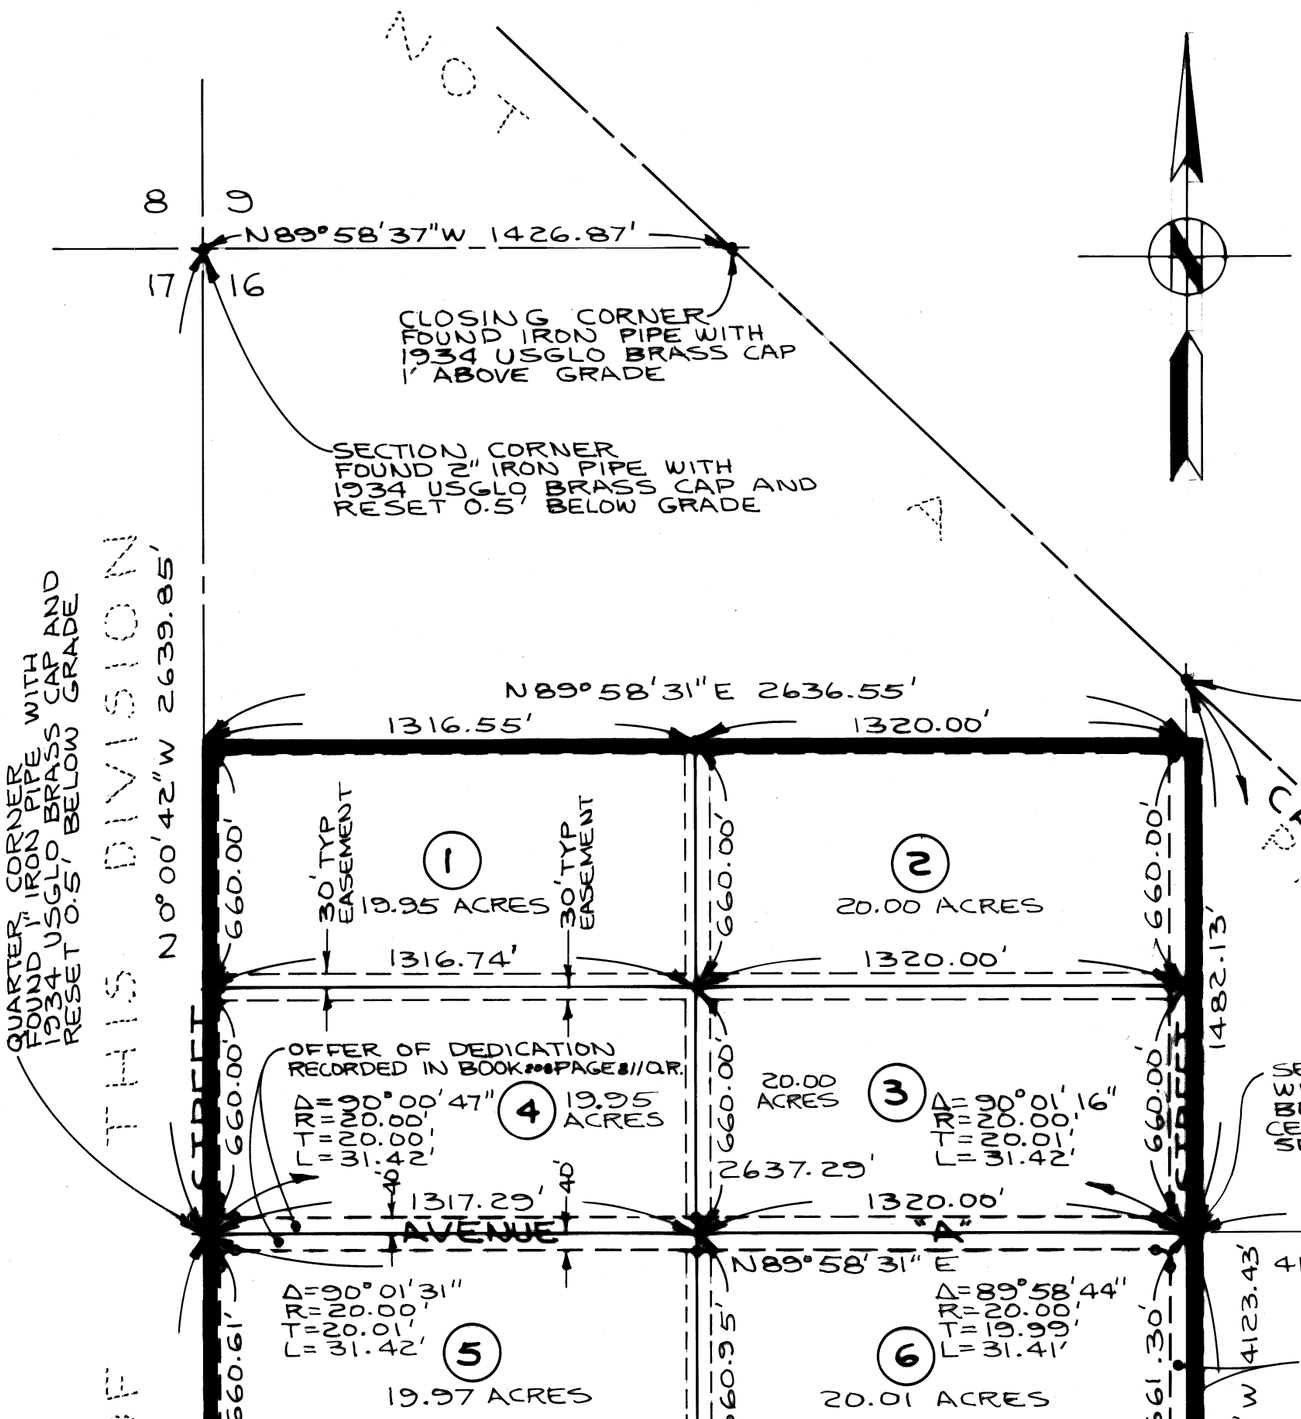

BOOK PM1 PAGE 63

EASI FILE CORP IRVINE CA HANGER EFH24

20164	PM
BK. 1 Pg. 64	2 of 6

SCALE: 1"= 400'

SHEET 2 OF 6 SHEETS

PARCEL MAP NO. 86

IN THE UNINCORPORATED TERRITORY OF THE COUNTY OF INYO, STATE OF CALIFORNIA

BEING A DIVISION OF PORTIONS OF SECTIONS 15, 16, 20, 21, 22, 23, 27 AND 28, TOWNSHIP 22 NORTH, RANGE 10 EAST, SAN BERNARDINO MERIDIAN

THE BEARING OF N 0° 03' 00" W BETWEEN THE SOUTH EAST CORNER OF SECTION 29 AND THE EAST QUARTER CORNER OF SECTION 29 AS SHOWN ON R.S.M.B. 7 PAGE 39 WAS USED AS THE BASIS OF BEARINGS FOR THIS MAP.

NOTES:

• INDICATES 1" IRON PIPE WITH TAG SET 0.3' ABOVE GRADE EXCEPT AS NOTED

EASEMENTS TO BE RESERVED IN DEEDS

THE FOLLOWING ARE PRIVATE STREETS: AVENUE "B", AVENUE "C", AVENUE "D", OPAL STREET, GARNET STREET, QUARTZ STREET

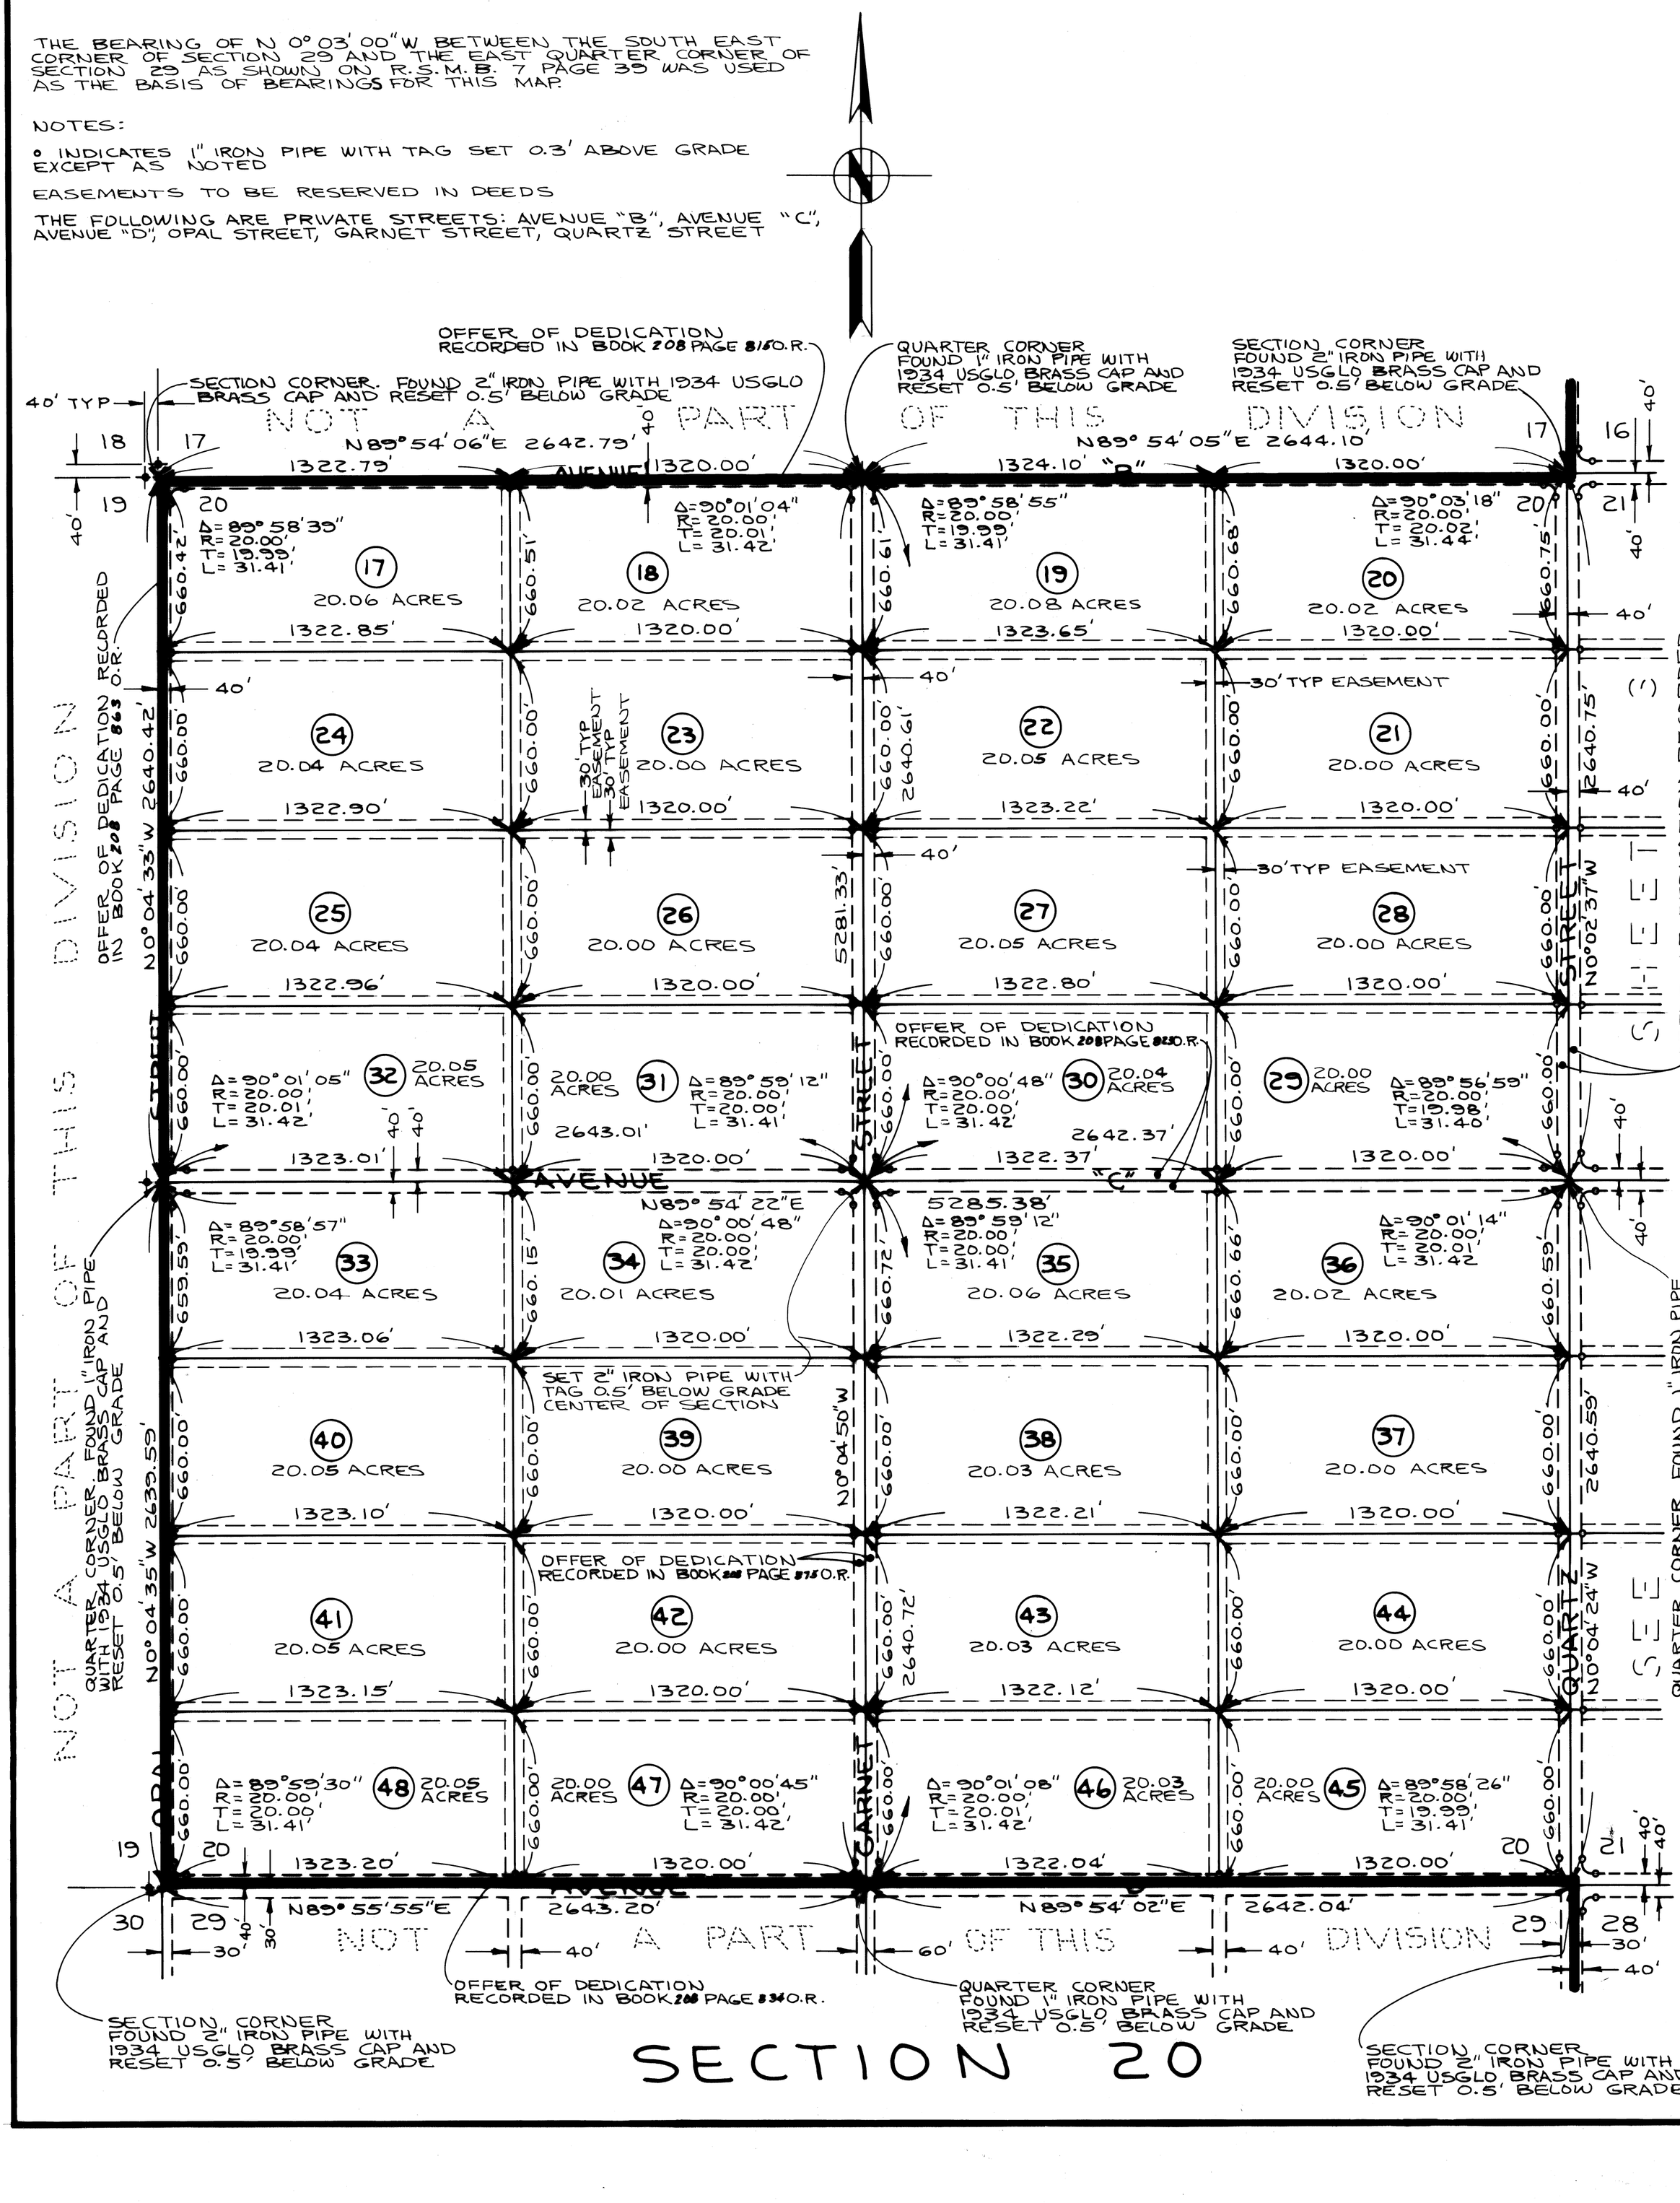

BOOK PM1 PAGE 64

EASI FILE CORP IRVINE CA HANGER EFH24

20165	PM
BK. 1 Pg. 65	3 of 6

SCALE: 1"= 400'

SHEET 3 OF 6 SHEETS

PARCEL MAP NO. 86

IN THE UNINCORPORATED TERRITORY OF THE COUNTY OF INYO, STATE OF CALIFORNIA

BEING A DIVISION OF PORTIONS OF SECTIONS 15, 16, 20, 21, 22, 23, 27 AND 28, TOWNSHIP 22 NORTH, RANGE 10 EAST, SAN BERNARDINO MERIDIAN

THE BEARING OF N 0°03'00" W BETWEEN THE SOUTH EAST CORNER OF SECTION 29 AND THE EAST QUARTER CORNER OF SECTION 29 AS SHOWN ON R.S.M.B. 7 PAGE 39 WAS USED AS THE BASIS OF BEARINGS FOR THIS MAP.

NOTES:

• INDICATES 1" IRON PIPE WITH TAG SET 0.3' ABOVE GRADE EXCEPT AS NOTED

EASEMENTS TO BE RESERVED IN DEEDS

THE FOLLOWING ARE PRIVATE STREETS: AVENUE "B", AVENUE "C", AVENUE "D", QUARTZ STREET, TOPAZ STREET, SILVER STREET

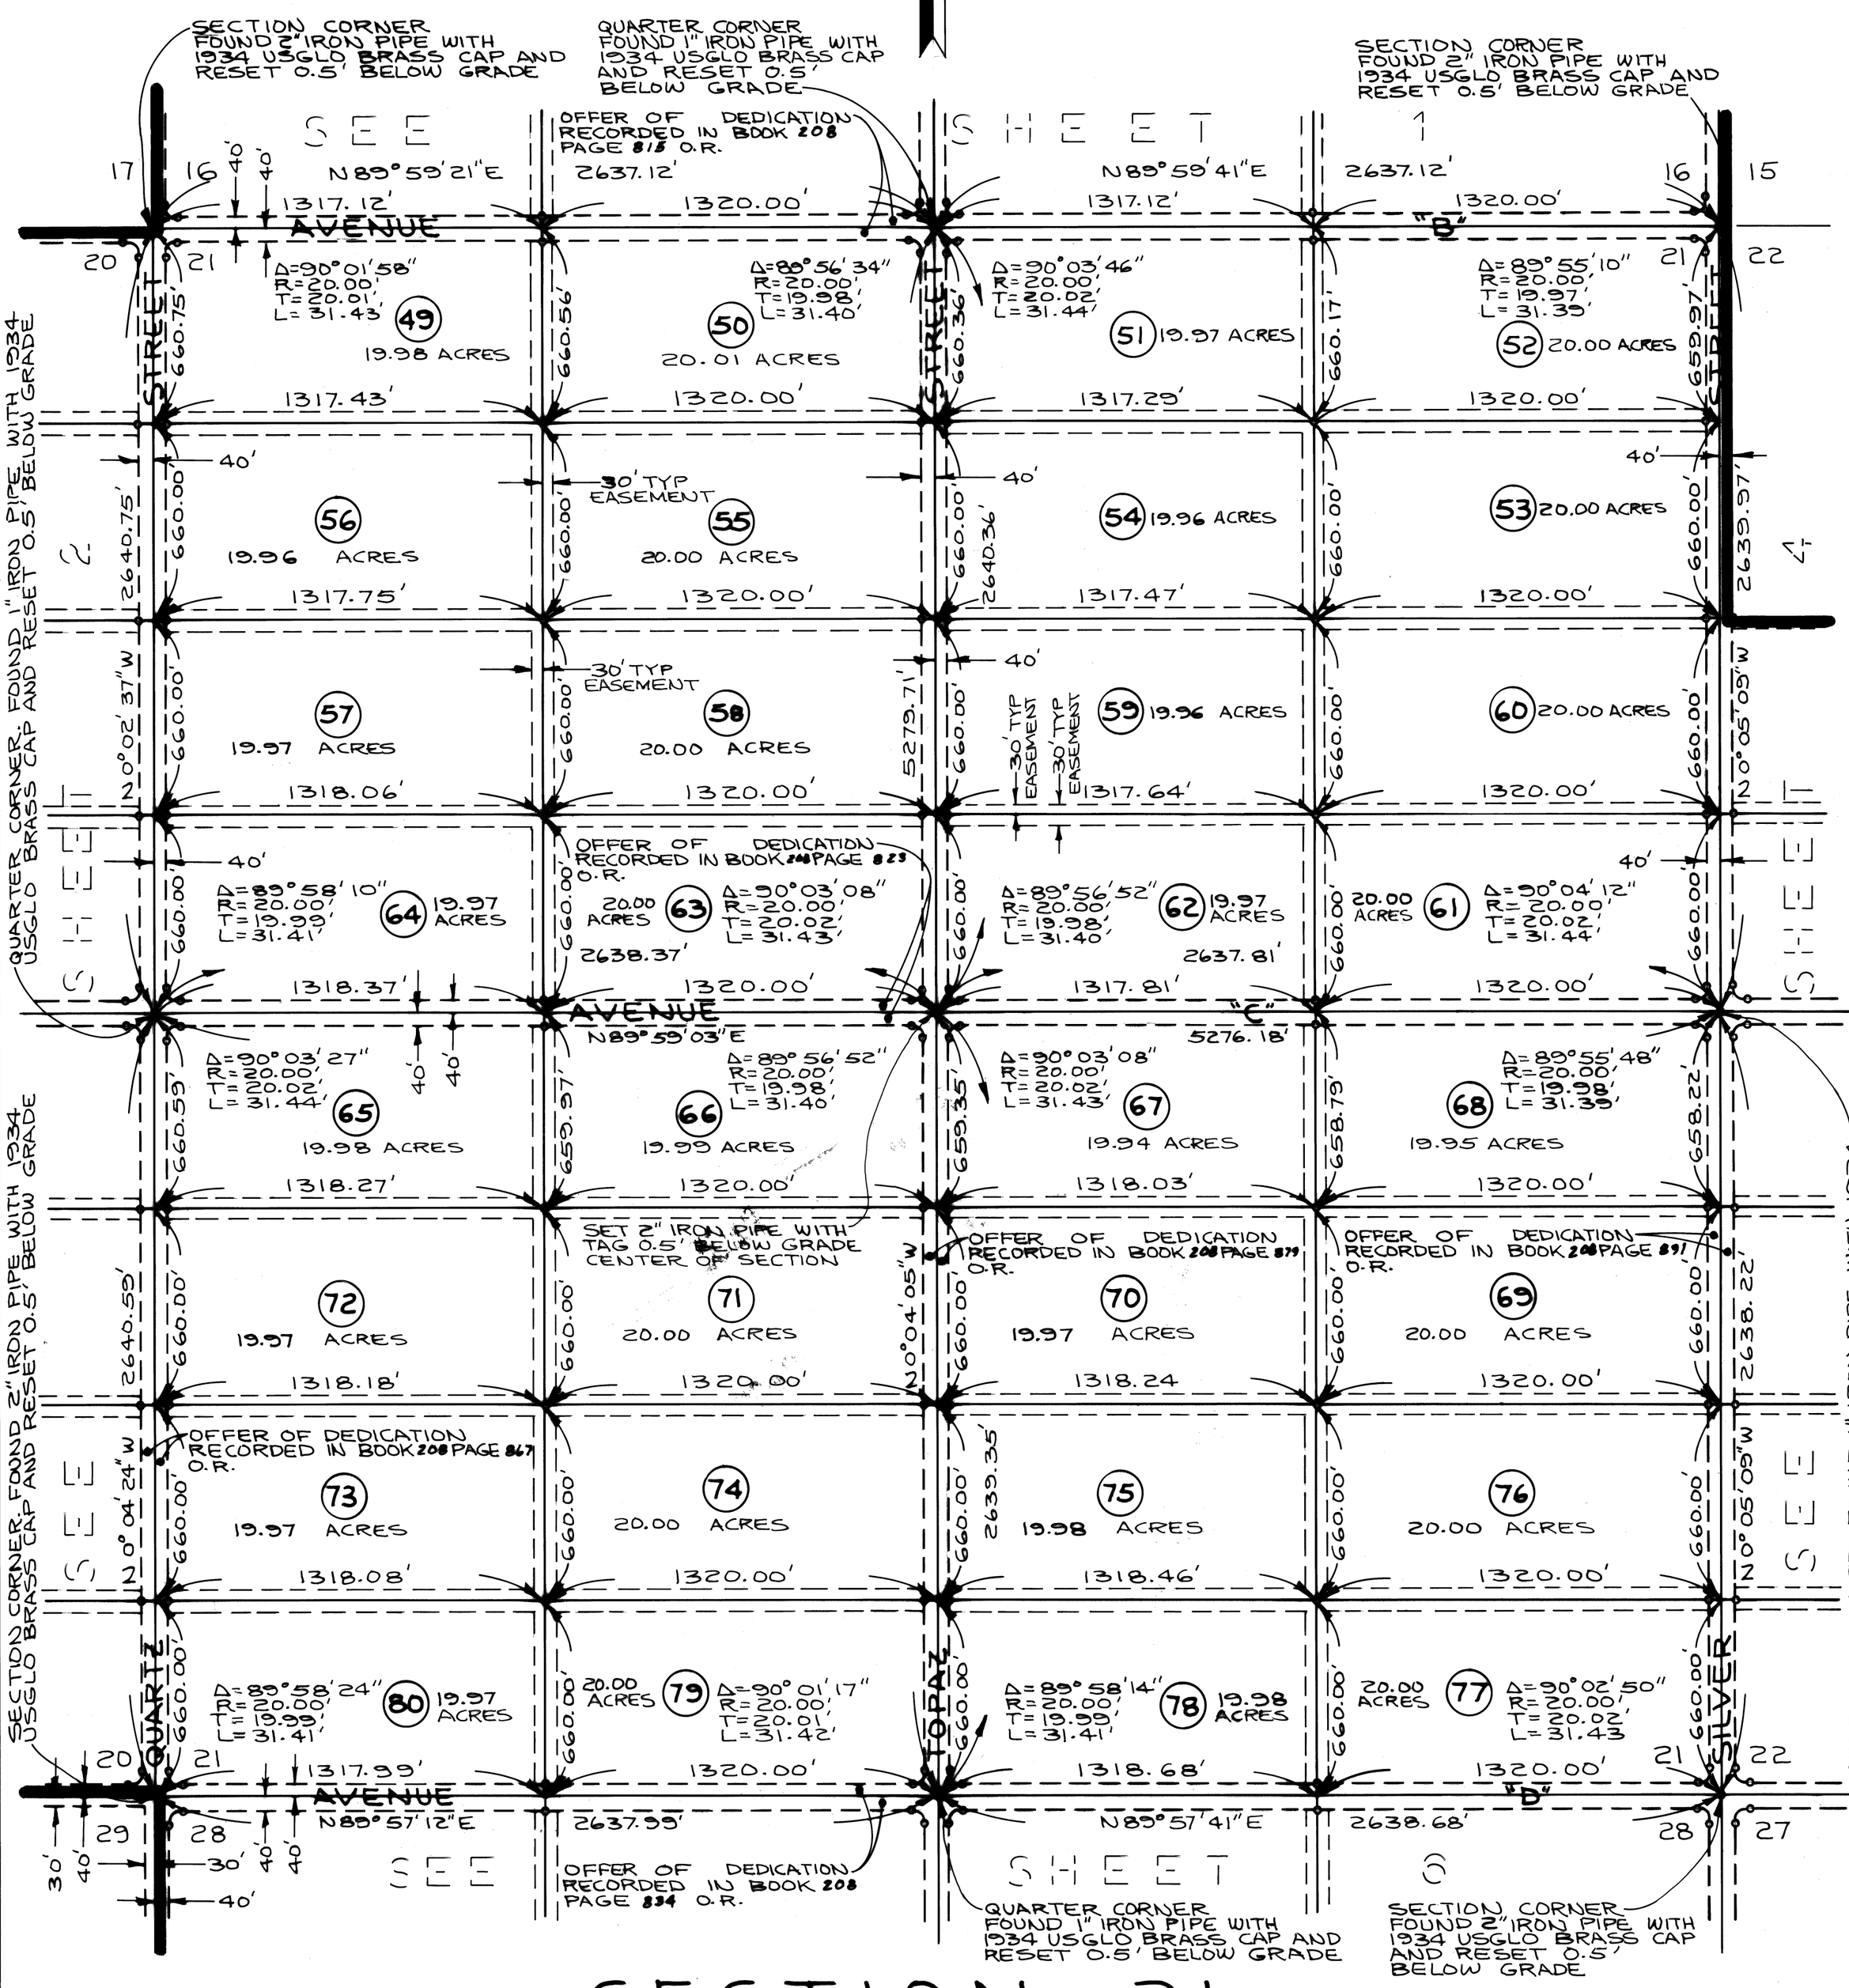

SECTION 21

BOOK PM1 PAGE 65

EASI FILE CORP IRVINE CA HANGER EFH24

20166	PM
BK. 1 Pg. 66	1 of 6

SCALE: 1"= 400'

SHEET 4 OF 6 SHEETS

PARCEL MAP NO. 86

IN THE UNINCORPORATED TERRITORY OF THE COUNTY OF INYO, STATE OF CALIFORNIA

BEING A DIVISION OF PORTIONS OF SECTIONS 15, 16, 20, 21, 22, 23, 27 AND 28, TOWNSHIP 22 NORTH, RANGE 10 EAST, SAN BERNARDINO MERIDIAN

THE BEARING OF N 0° 03' 00" W BETWEEN THE SOUTH EAST CORNER OF SECTION 29 AND D THE EAST QUARTER CORNER OF SECTION 29 AS SHOWN ON R.S.M.B. 7 PAGE 39 WAS USED AS THE BASIS OF BEARINGS FOR THIS MAP.

NOTES:

• INDICATES 1" IRON PIPE WITH TAG SET 0.3' ABOVE GRADE EXCEPT AS NOTED

EASEMENTS TO BE RESERVED IN DEEDS

THE FOLLOWING ARE PRIVATE STREETS: AVENUE "C", AVENUE "D", SILVER STREET, ZIRCON STREET, GOLD STREET

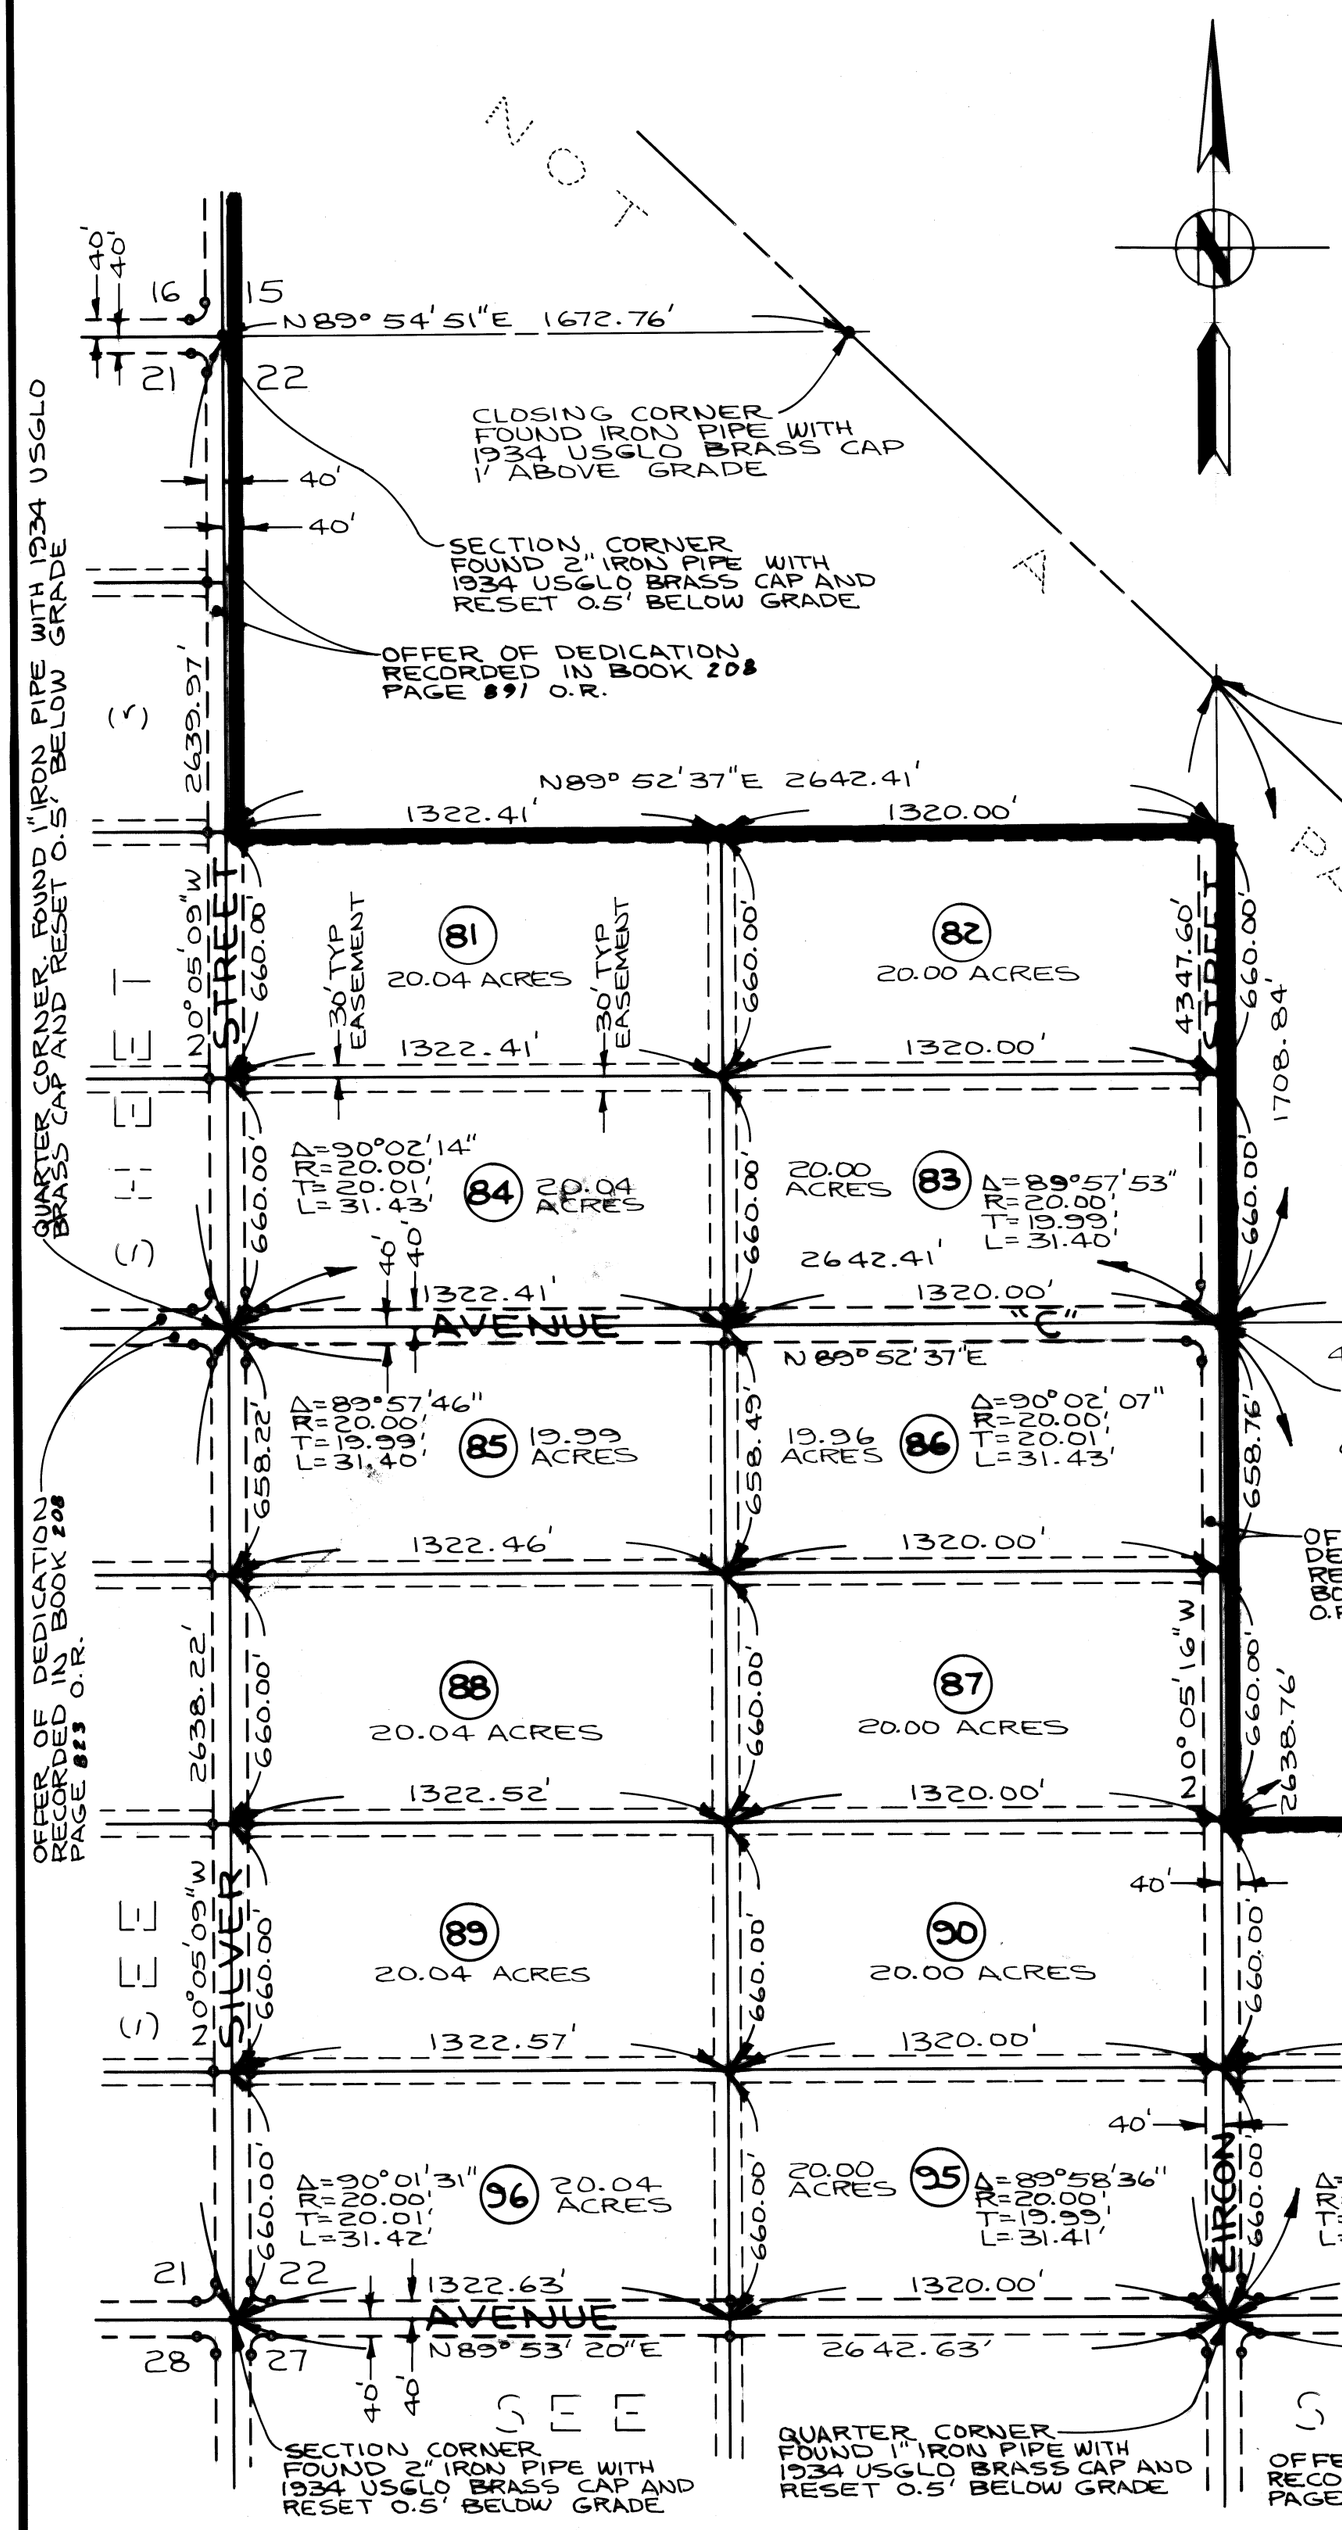

SECTION 22

BOOK PM1 PAGE 66

EASI FILE CORP IRVINE CA HANGER EFH24

20167	PM
BK. 1 Pg. 67	5 of 6

SCALE: 1"= 400'

SHEET 5 OF 6 SHEETS

PARCEL MAP NO. 86

IN THE UNINCORPORATED TERRITORY OF THE COUNTY OF INYO, STATE OF CALIFORNIA

BEING A DIVISION OF PORTIONS OF SECTIONS 15, 16, 20, 21, 22, 23, 27 AND 28, TOWNSHIP 22 NORTH, RANGE 10 EAST, SAN BERNARDINO MERIDIAN

THE BEARING OF N 0°03'00"W BETWEEN THE SOUTH EAST CORNER OF SECTION 29 AND THE EAST QUARTER CORNER OF SECTION 29 AS SHOWN ON R.S.M.B. 7 PAGE 39 WAS USED AS THE BASIS OF BEARINGS FOR THIS MAP.

NOTES:

• INDICATES 1" IRON PIPE WITH TAG SET 0.3' ABOVE GRADE EXCEPT AS NOTED.

EASEMENTS TO BE RESERVED IN DEEDS

THE FOLLOWING ARE PRIVATE STREETS: AVENUE "D", AVENUE "E", SILVER STREET, ZIRCON STREET, GOLD STREET

BOOK PM1 PAGE 67

EASI FILE CORP IRVINE CA HANGER EFH24

20168	PM
BK. 1 Pg. 68	6 of 6

SCALE: 1"= 400'

SHEET 6 OF 6 SHEETS

PARCEL MAP NO. 86

IN THE UNINCORPORATED TERRITORY OF THE COUNTY OF INYO, STATE OF CALIFORNIA

BEING A DIVISION OF PORTIONS OF SECTIONS 15, 16, 20, 21, 22, 23, 27 AND 28, TOWNSHIP 22 NORTH, RANGE 10 EAST, SAN BERNARDINO MERIDIAN

THE BEARING OF N 0° 03' 00" W BETWEEN THE SOUTH EAST CORNER OF SECTION 29 AND THE EAST QUARTER CORNER OF SECTION 29 AS SHOWN ON R.S.M.B. 7 PAGE 39 WAS USED AS THE BASIS OF BEARINGS FOR THIS MAP.

NOTES:

• INDICATES 1" IRON PIPE WITH TAG SET 0.3' ABOVE GRADE EXCEPT AS NOTED

EASEMENTS TO BE RESERVED IN DEEDS

THE FOLLOWING ARE PRIVATE STREETS, AVENUE "D", AVENUE "E", QUARTZ STREET, TOPAZ STREET, SILVER STREET

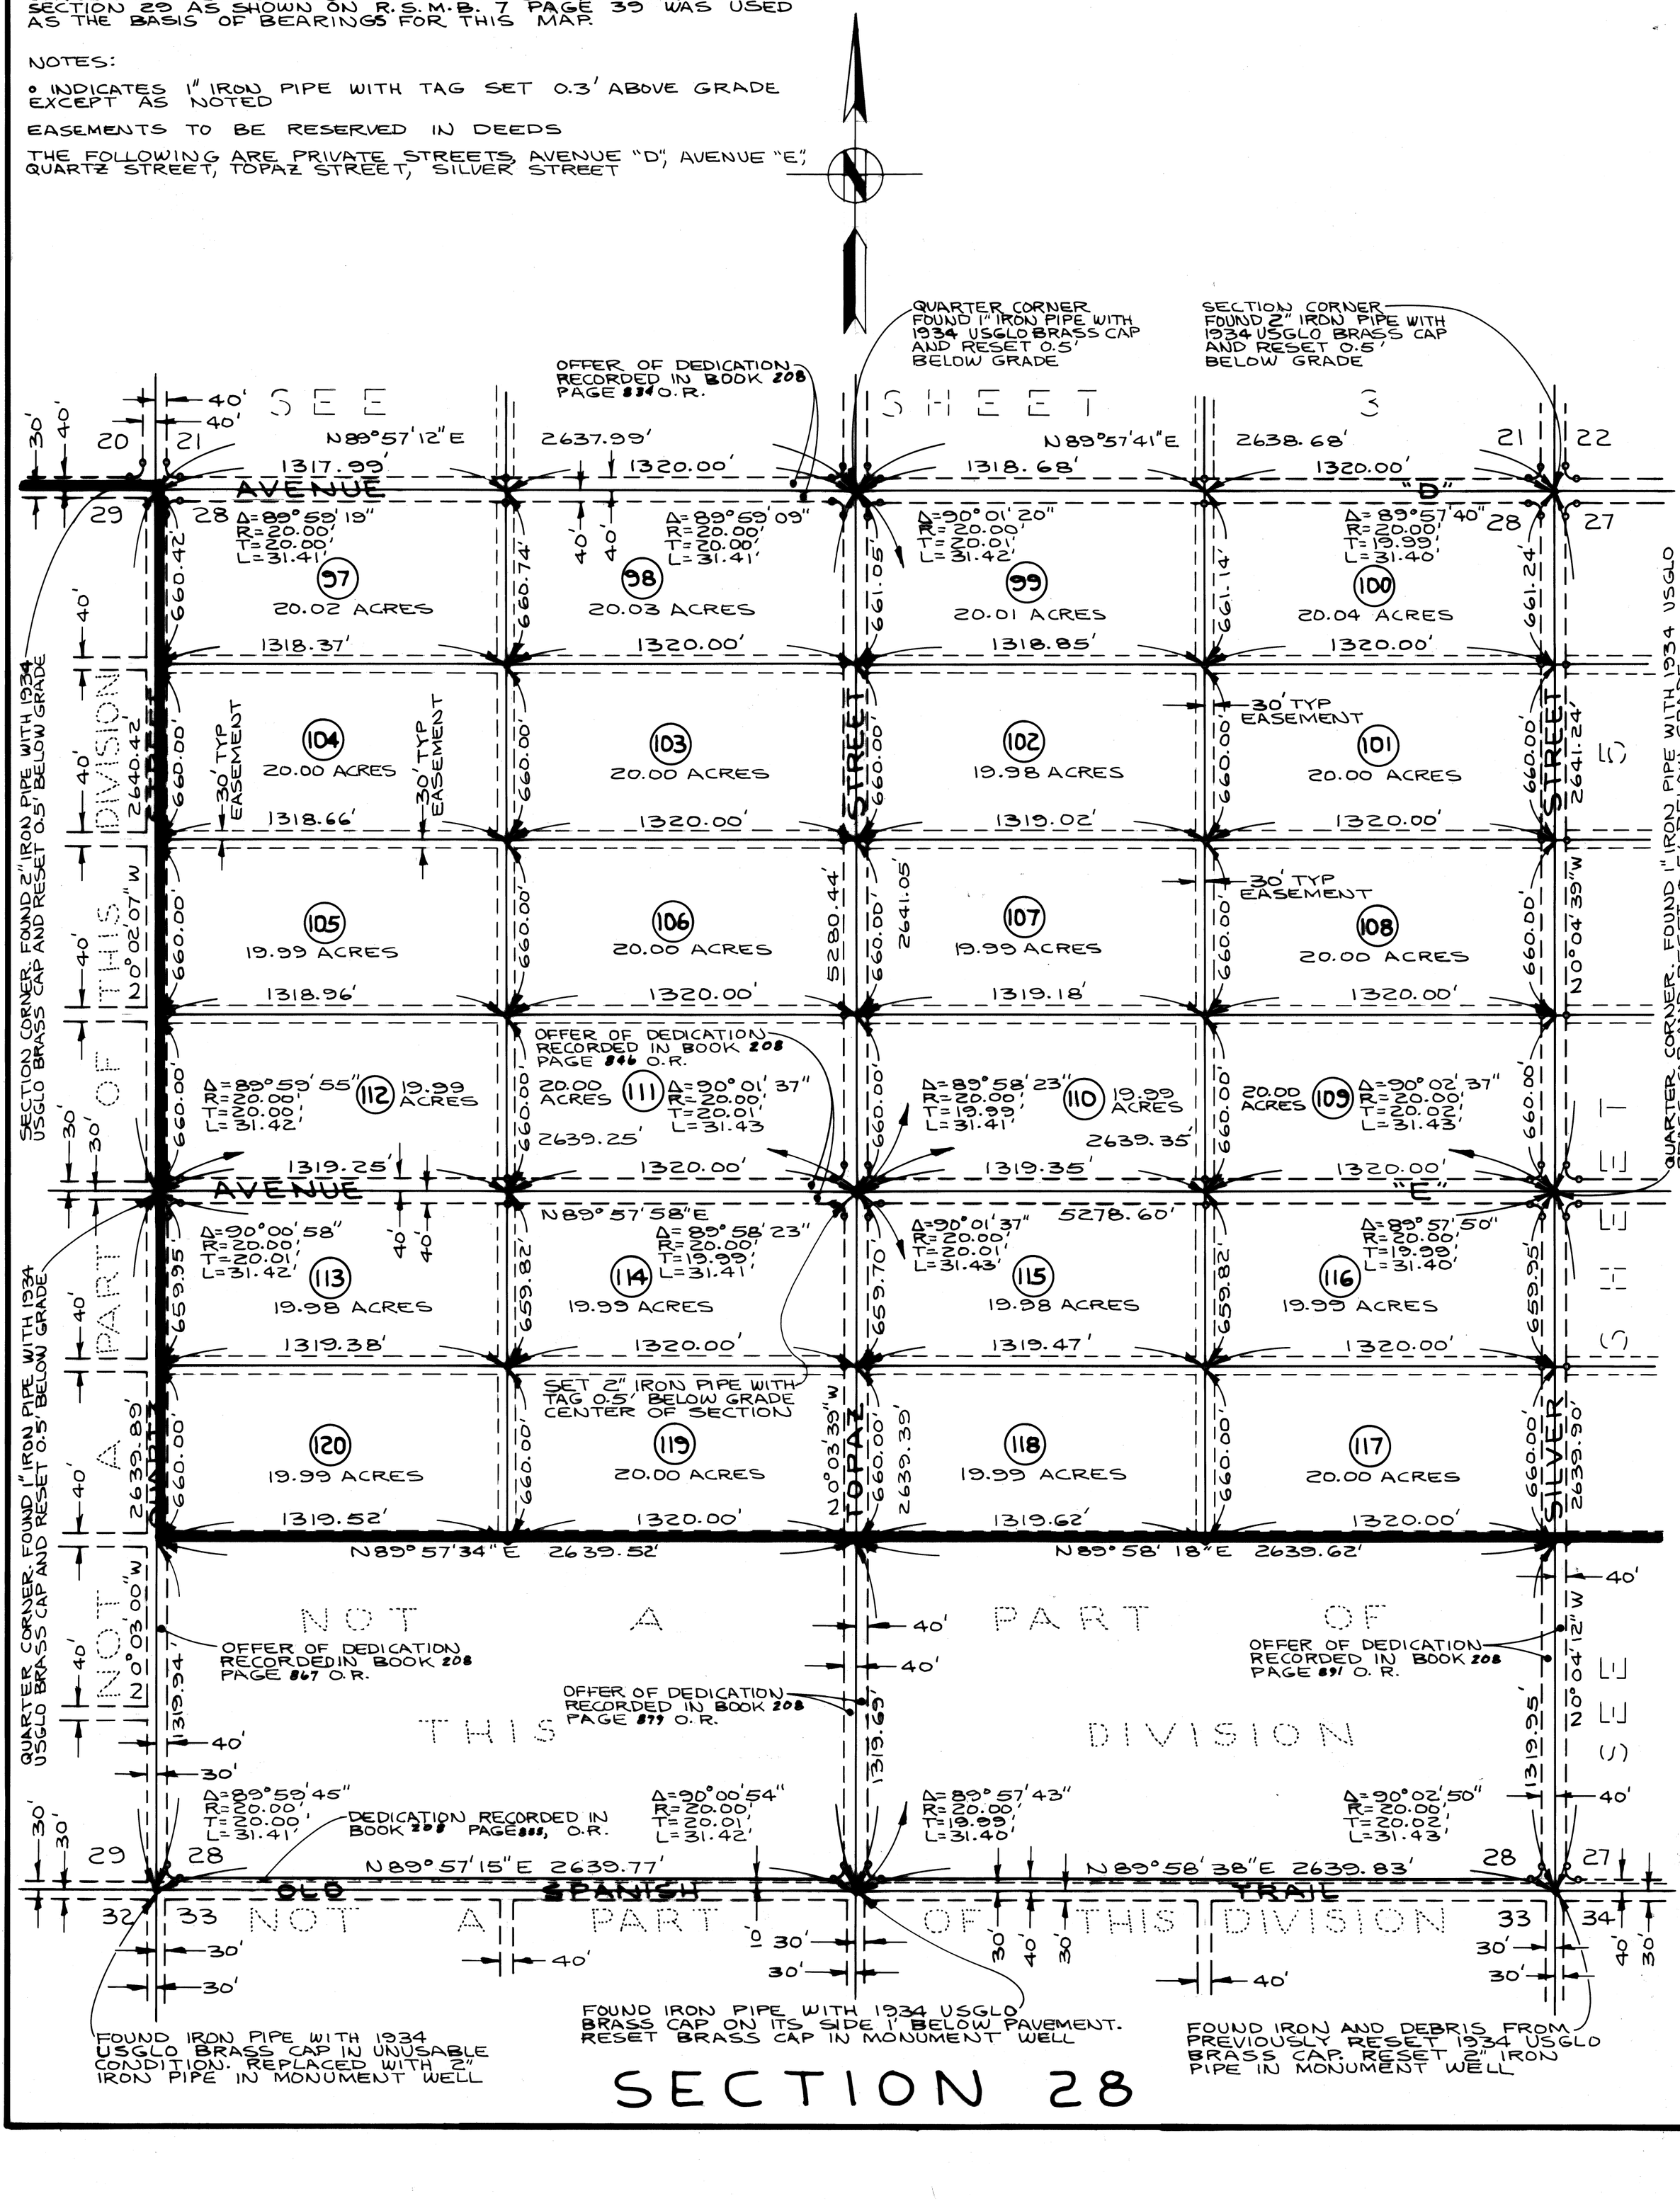

BOOK PM1 PAGE 68