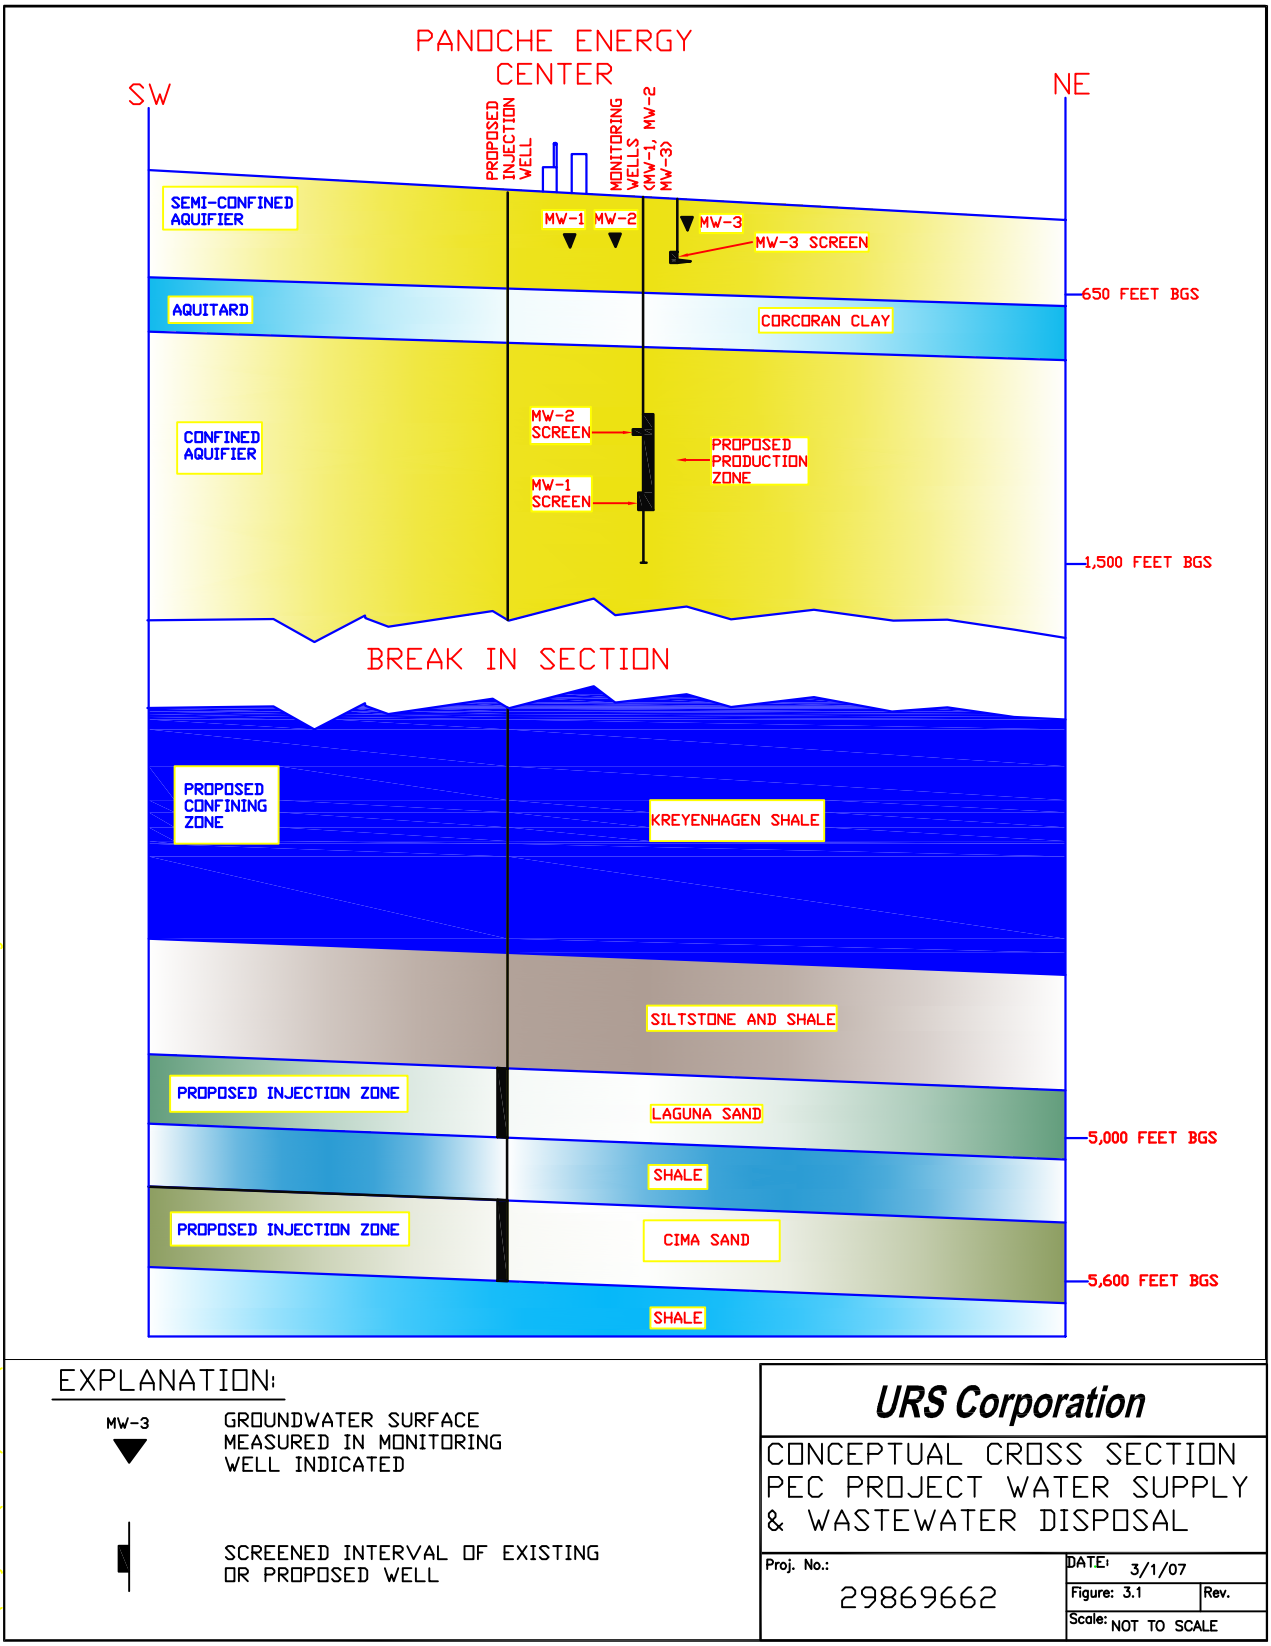

EXPLANATION:

MW-3 ▼ GROUNDWATER SURFACE MEASURED IN MONITORING WELL INDICATED

▮ SCREENED INTERVAL OF EXISTING OR PROPOSED WELL

URS Corporation

CONCEPTUAL CROSS SECTION
PEC PROJECT WATER SUPPLY
& WASTEWATER DISPOSAL

Proj. No.:	DATE: 3/1/07
29869662	Figure: 3.1 Rev.
	Scale: NOT TO SCALE

S:\Benjamin (Butch) Molina\PANOCHE ENERGY CENTER 3-1-07_REV2.dwg