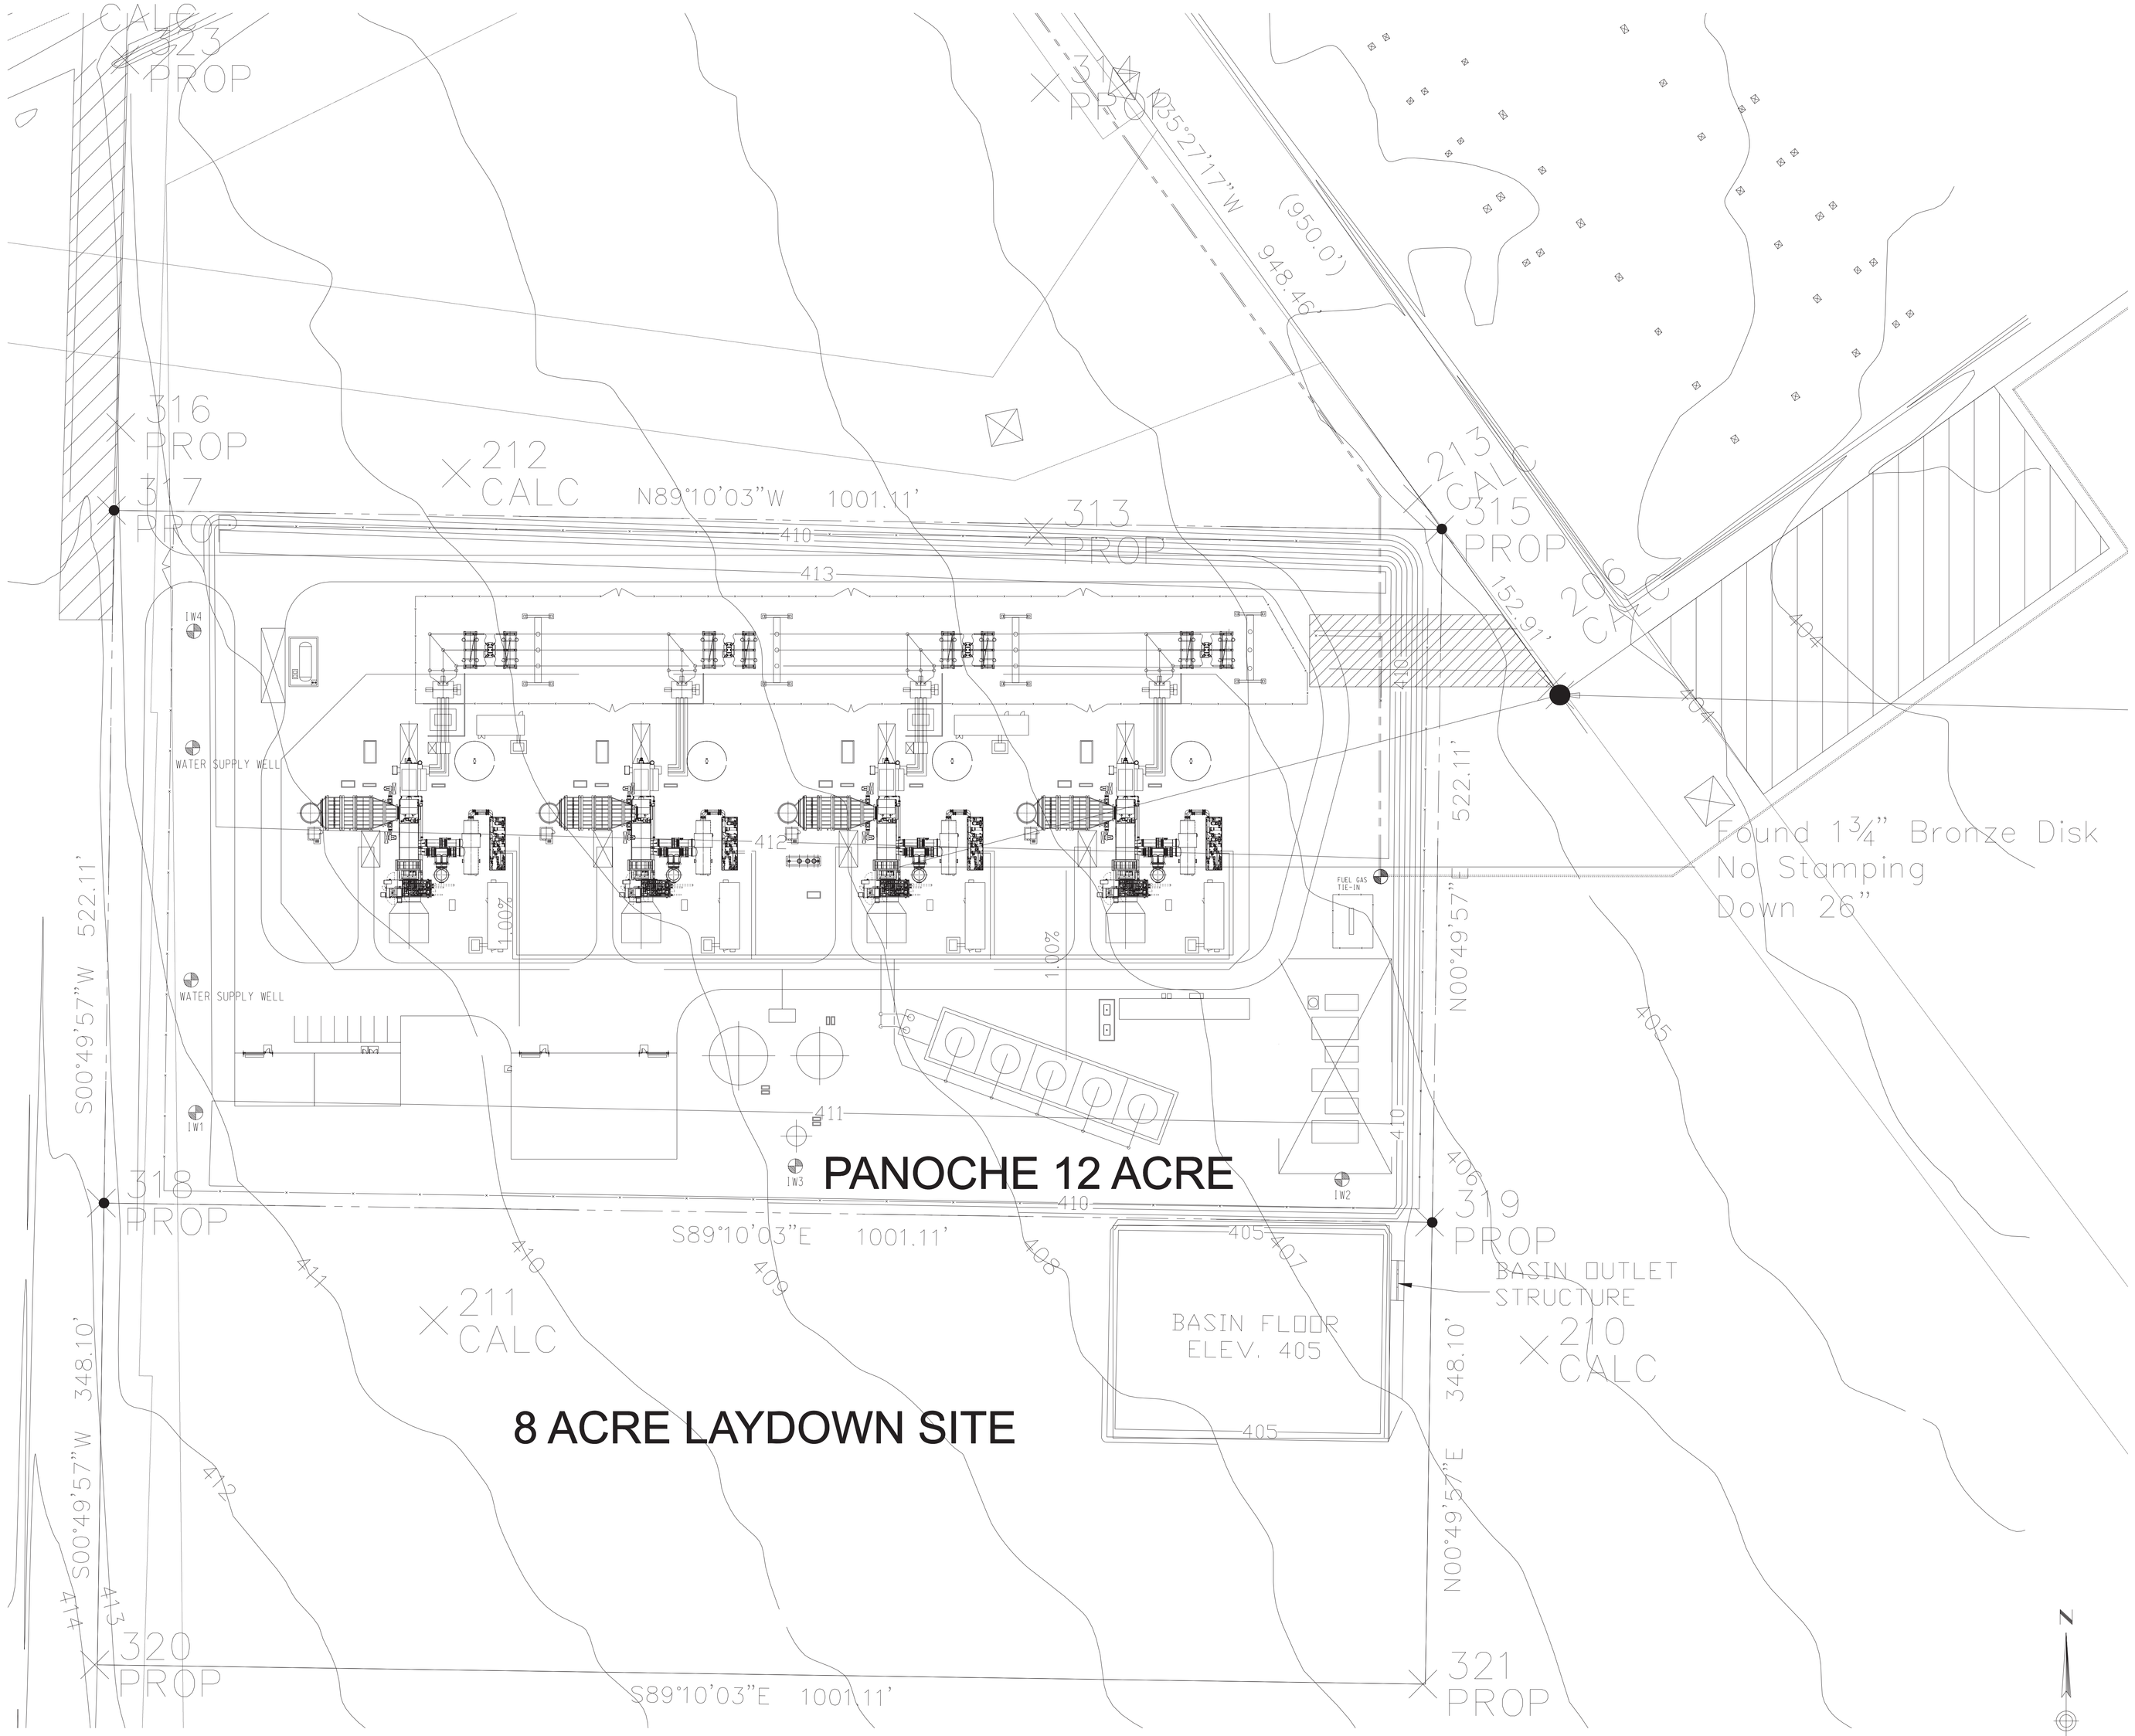

REV	DESCRIPTION	DWN	CHK	APP	DATE
C	REVISED WELL LOCATIONS	DNL	REB	SMG	07-21-06
B	REVISED BASIN LOCATION	DNL	REB	SMG	07-07-06
A	ISSUE FOR AFC PERMIT	DNL	REB	SMG	06-23-06

KIEWIT INDUSTRIAL CO.
A Kiewit Company

PANOCHE ENERGY CENTER LLC

Bibb and associates
8455 Lenexa Drive
Lenexa, Kansas 66214

FIGURE 3-2

GRADING AND DRAINAGE PLAN

	by	date
DESIGNED	RSG	07-06-06
DRAWN	DNL	07-06-06
CHECKED	REB	07-06-06
APPROVED	SMG	07-06-06

DRAWING NUMBER
2006-027-CP-001

7/24/2006 4:06:30 PM DNLipscomb J:\2006027\BID\ARC\2006027-CP-001.dgn